




PART 8 PLANNING DRAWINGS


Sheet List Table		
DRAWING No.	TITLE	REVISION
5139451 / HW / 0000	COVER SHEET	C
5139451 / HW / 0001	SITE LOCATION PLAN	C
5139451 / HW / 0002	SITE EXTENTS KEYPLAN	C
5139451 / HW / 0003	SITE EXTENTS – SHEET 1 OF 3	C
5139451 / HW / 0004	SITE EXTENTS – SHEET 2 OF 3	C
5139451 / HW / 0005	SITE EXTENTS – SHEET 3 OF 3	C
5139451 / HW / 800	PART 8 GENERAL LAYOUT KEY PLAN	C
5139451 / HW / 801	PART 8 GENERAL LAYOUT 1 OF 15	D
5139451 / HW / 802	PART 8 GENERAL LAYOUT 2 OF 15	D
5139451 / HW / 803	PART 8 GENERAL LAYOUT 3 OF 15	D
5139451 / HW / 804	PART 8 GENERAL LAYOUT 4 OF 15	E
5139451 / HW / 805	PART 8 GENERAL LAYOUT 5 OF 15	D
5139451 / HW / 806	PART 8 GENERAL LAYOUT 6 OF 15	D
5139451 / HW / 807	PART 8 GENERAL LAYOUT 7 OF 15	D
5139451 / HW / 808	PART 8 GENERAL LAYOUT 8 OF 15	D
5139451 / HW / 809	PART 8 GENERAL LAYOUT 9 OF 15	D
5139451 / HW / 810	PART 8 GENERAL LAYOUT 10 OF 15	D
5139451 / HW / 811	PART 8 GENERAL LAYOUT 11 OF 15	D
5139451 / HW / 812	PART 8 GENERAL LAYOUT 12 OF 15	D
5139451 / HW / 813	PART 8 GENERAL LAYOUT 13 OF 15	C
5139451 / HW / 814	PART 8 GENERAL LAYOUT 14 OF 15	D
5139451 / HW / 815	PART 8 GENERAL LAYOUT 15 OF 15	D

RATOATH PEDESTRIAN AND CYCLE SCHEME
PART 8 PLANNING DRAWINGS



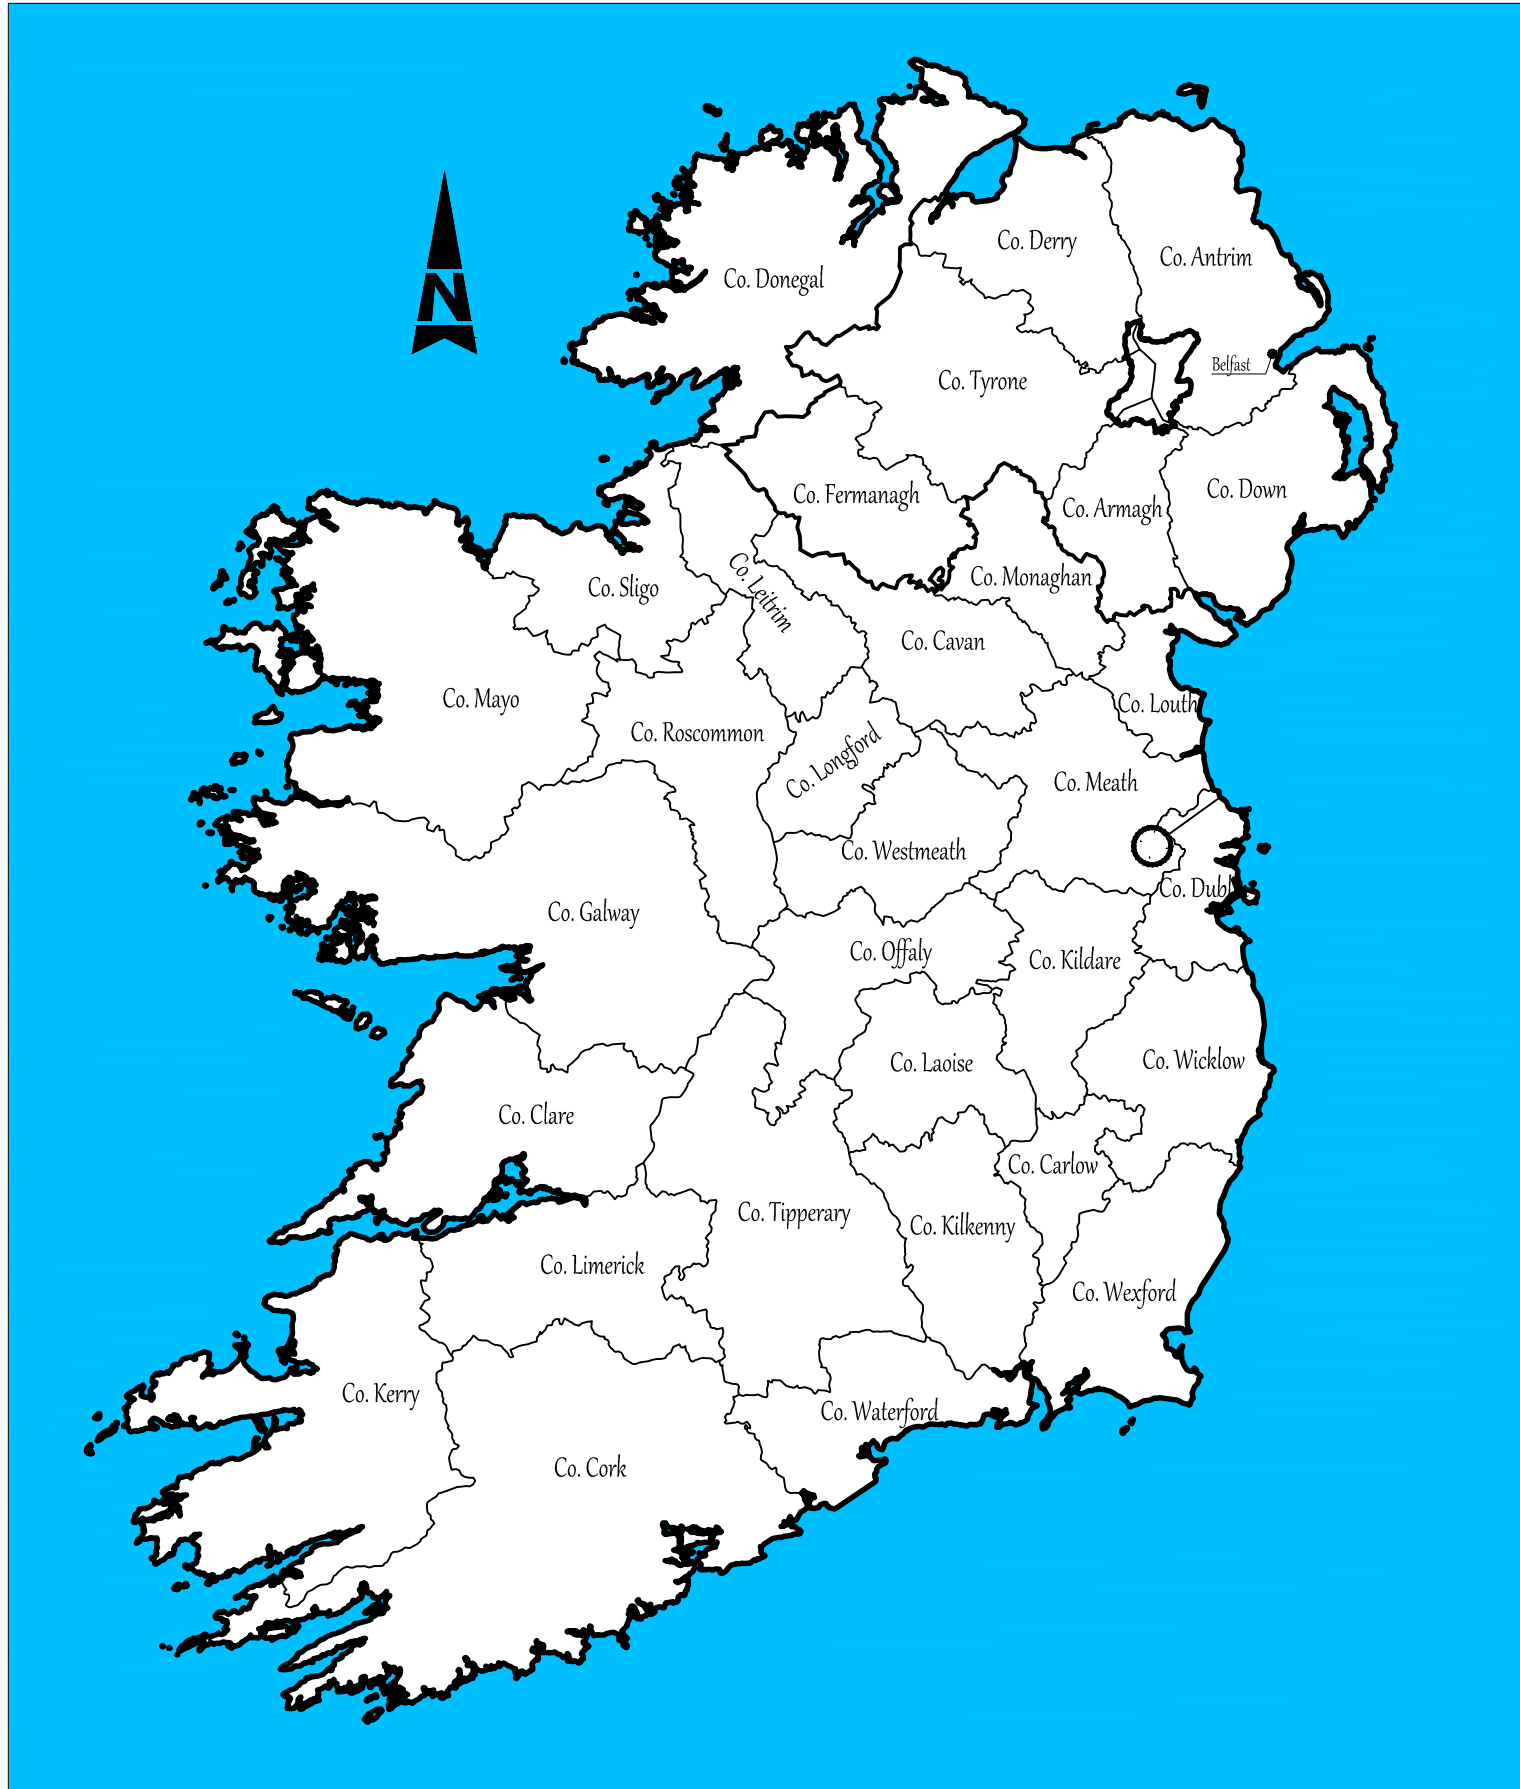

IRELAND LOCATION MAP
SCALE: 1/200,000 at A1
1/400,000 at A3

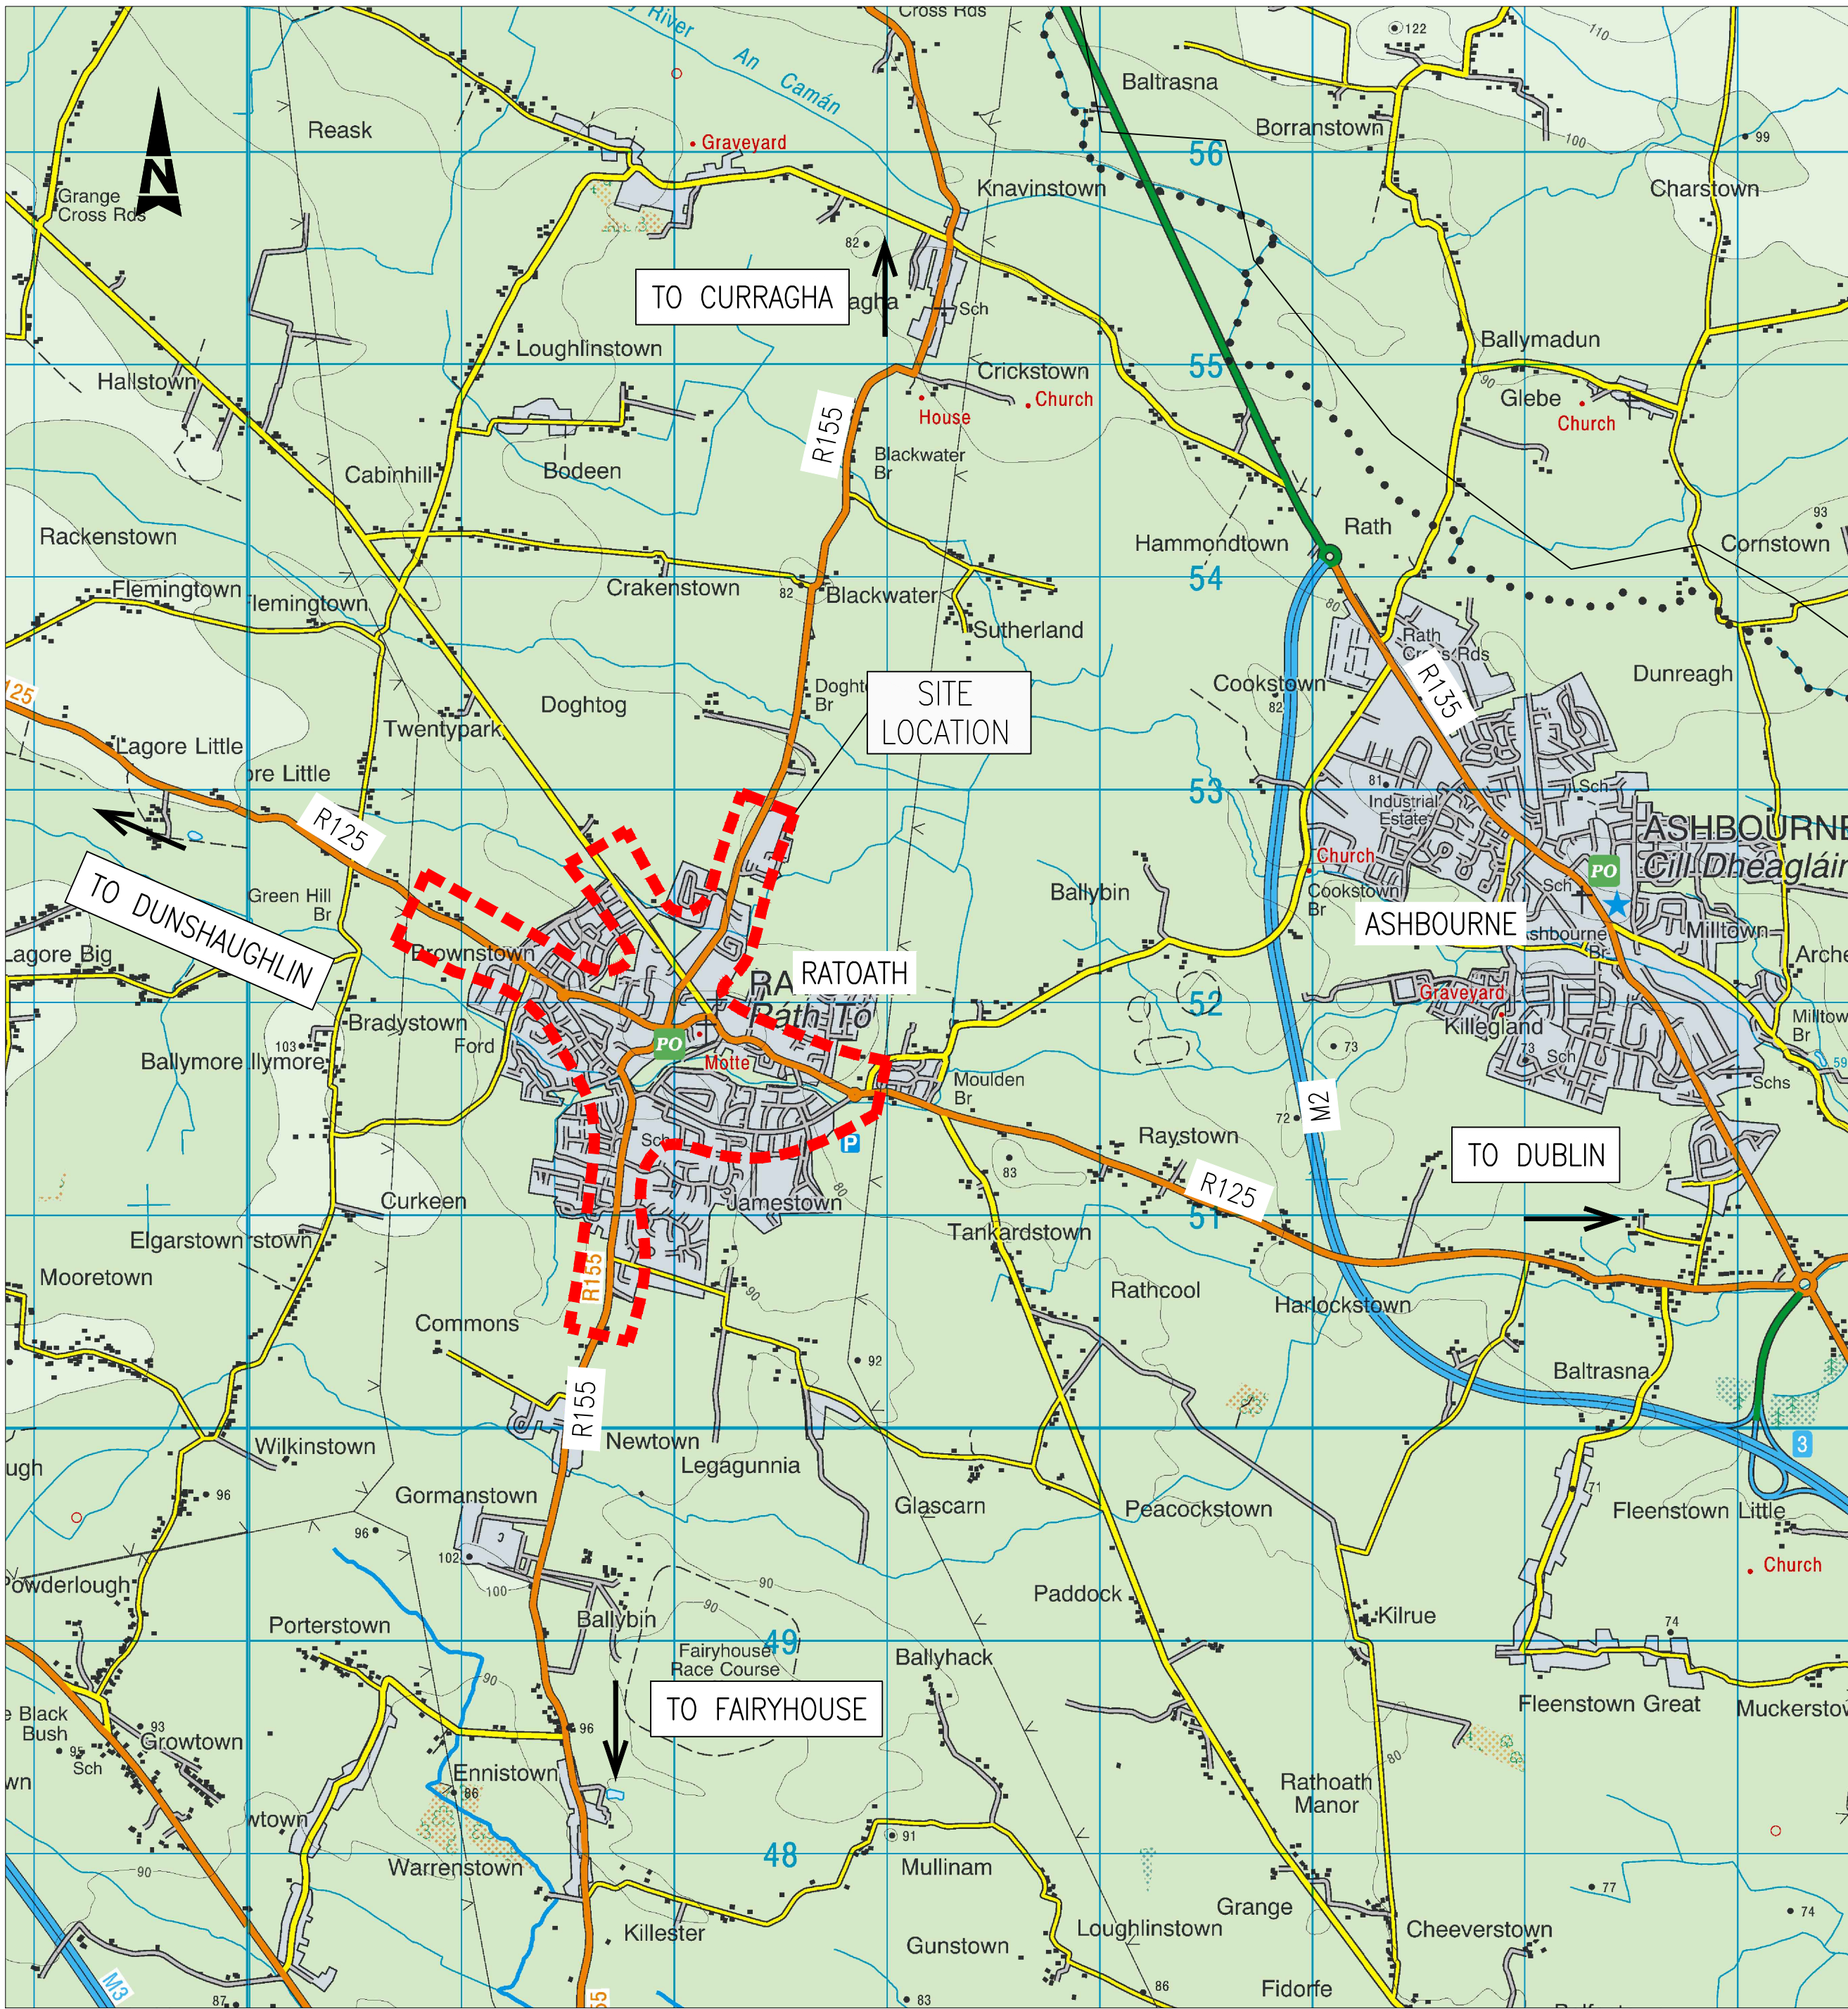

SITE PLAN
SCALE: 1/25,000 at A1
1/50,000 at A3

© ORDNANCE SURVEY IRELAND LICENSE No. AR 0082519
ORDNANCE SURVEY IRELAND & GOVERNMENT OF IRELAND



C	PART 8	BM	21.02.20	CF	KB
B	DRAFT	CMK	21.04.17	CF	KB
A	AMENDMENTS	CMK	14.02.17	CF	KB
-	CLIENT REVIEW	CMK	22.12.16	CF	KB
Rev	Description	By	Date	Chk'd	Auth

ATKINS
Member of the SNC-Lavalin Group

Atkins House, 150-155 Alside
Business Park, Swords, Co. Dublin
Tel (+353) 01 810 8000
Fax (+353) 01 810 8001


Unit 2B, 2200 Cork Airport
Business Park, Cork
Tel (+353) 021 429 0300
Fax (+353) 021 429 0360

1st Floor Technology House
Parkmore Technology Park, Galway
Tel (+353) 091 786 050
Fax (+353) 091 779 830

Client	MEATH COUNTY COUNCIL				SITE LOCATION PLAN			
Project	RATOATH PEDESTRIAN AND CYCLE SCHEME				Original Scale	Design/Drawn	Checked	Authorised
					AS SHOWN	CMK	CF	KB
					Date	22.12.16	Date	22.12.16
Status	Drawing Number				Rev			
	5139451 / HW / 0001				C			

A1

DO NOT SCALE

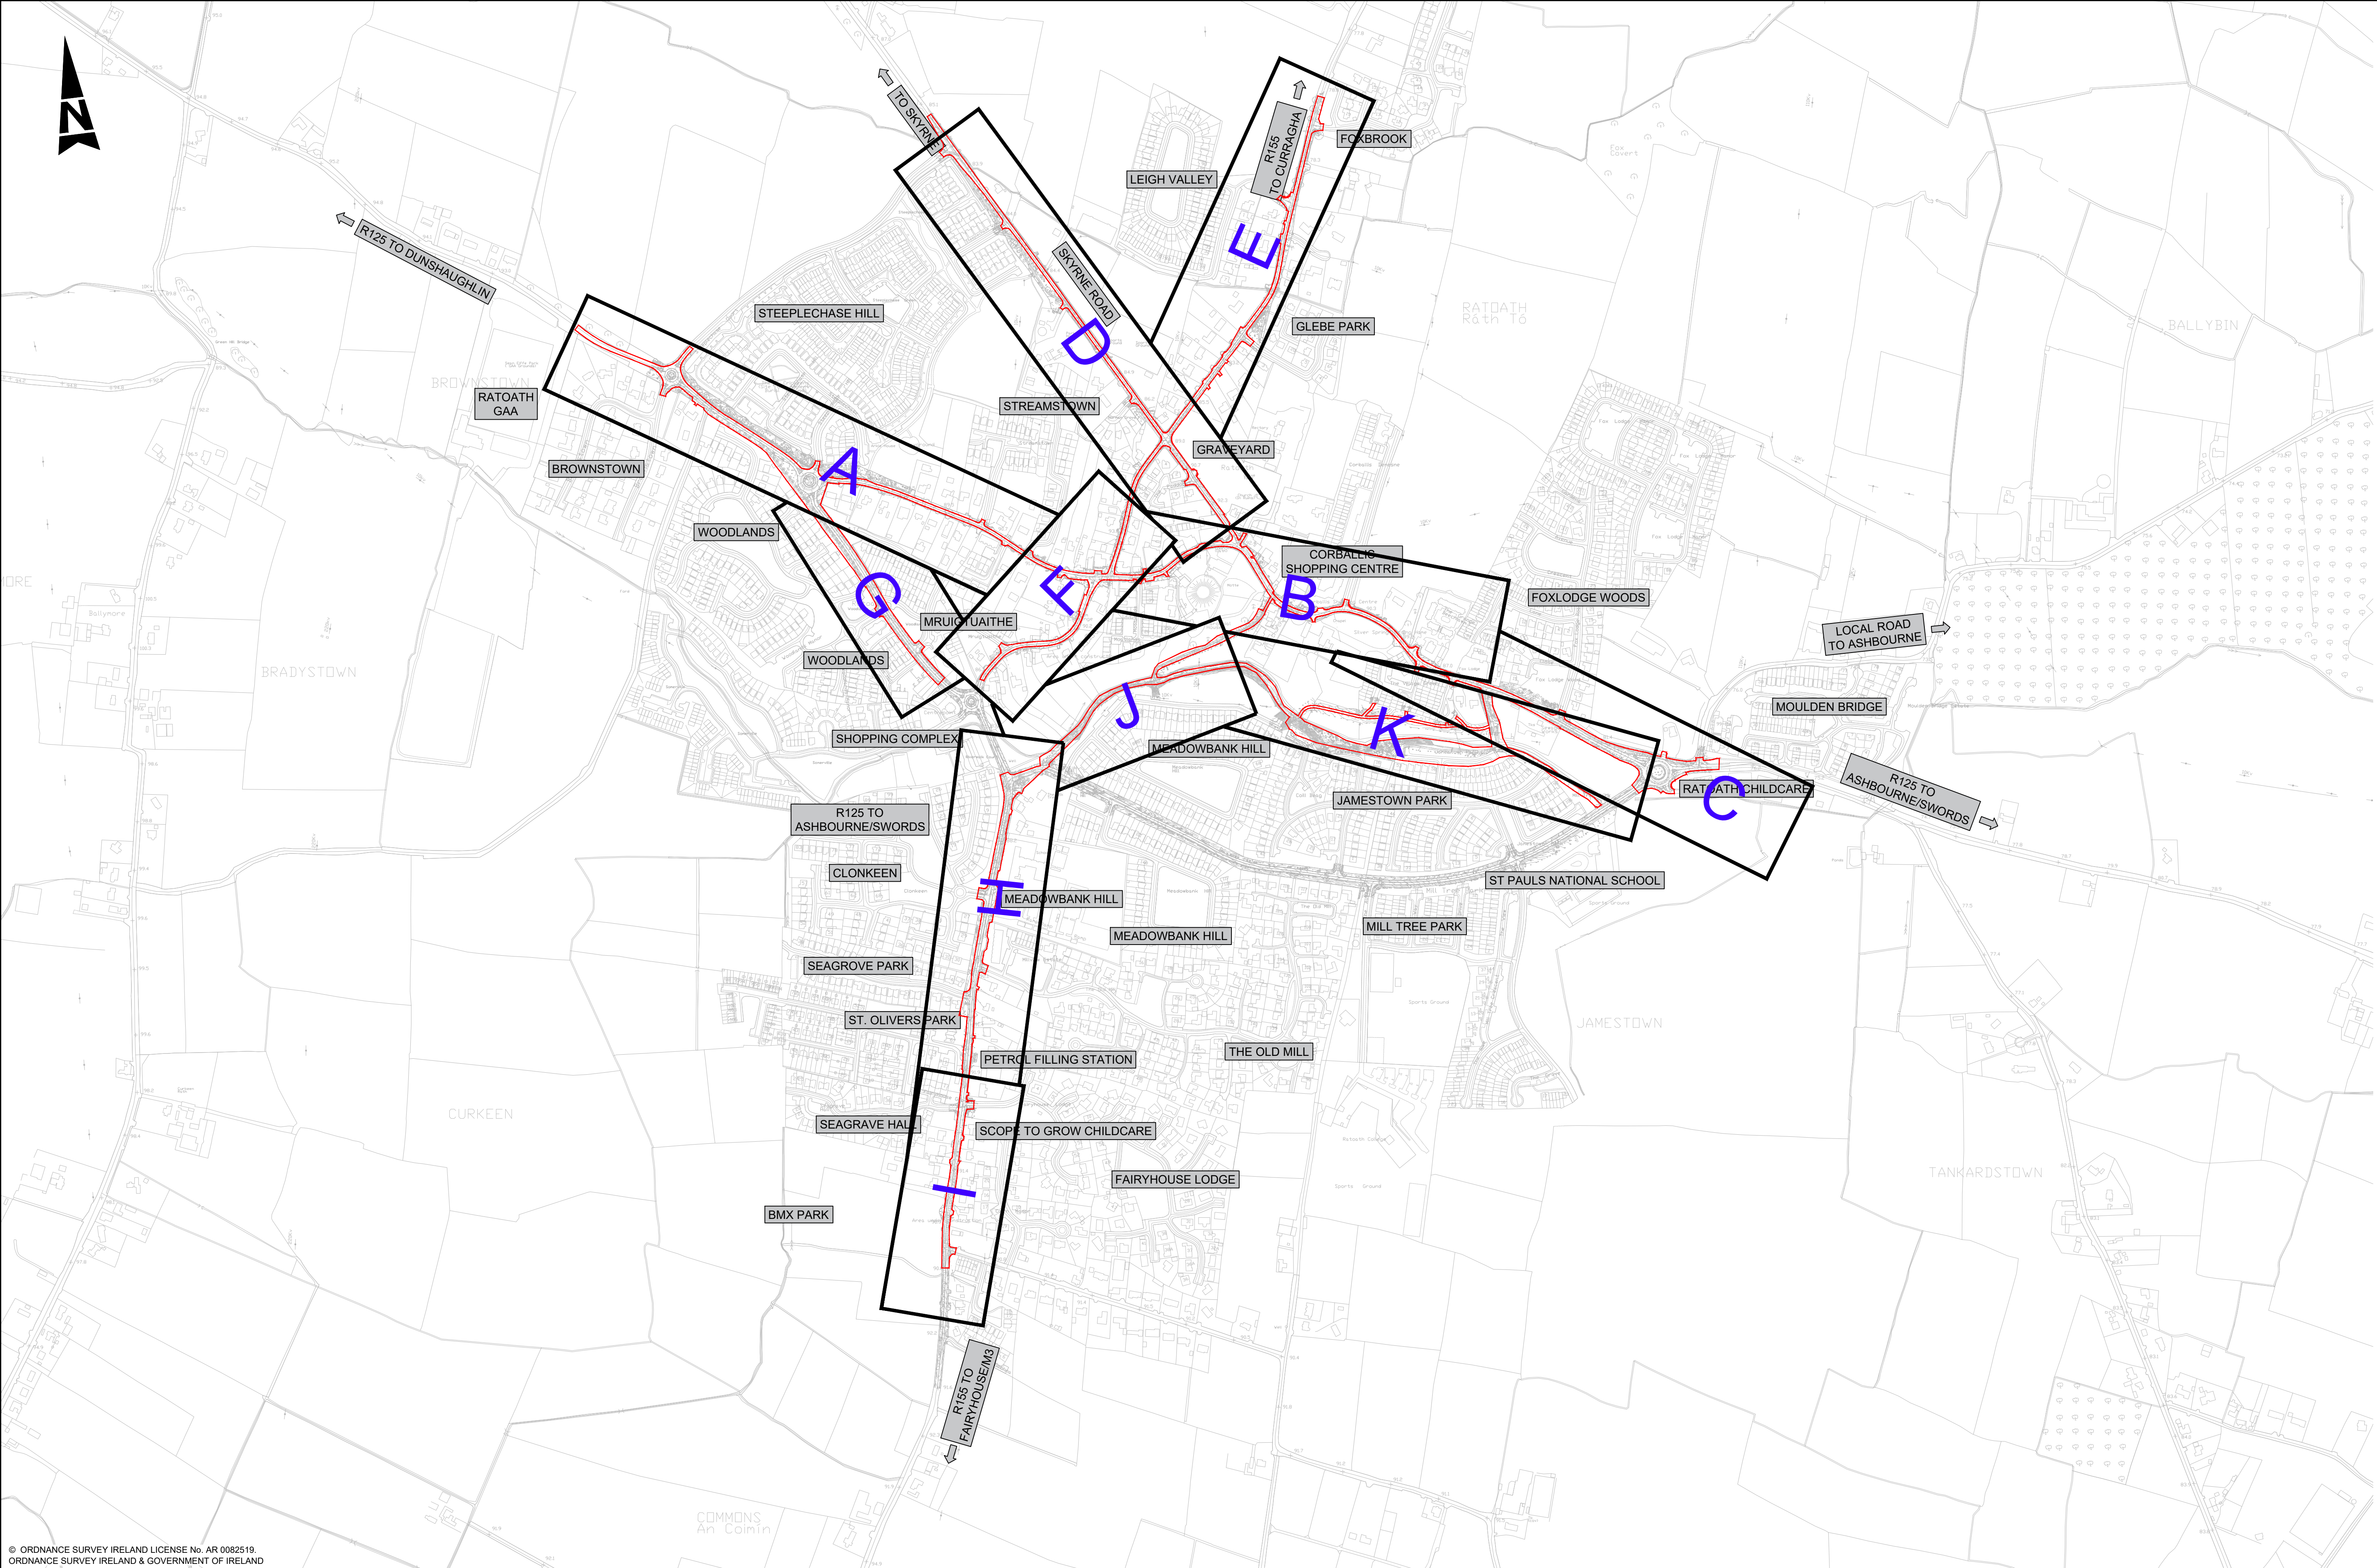

© ORDNANCE SURVEY IRELAND LICENSE No. AR 0082519
ORDNANCE SURVEY IRELAND & GOVERNMENT OF IRELAND



Rev	Description	By	Date	Chk'd	Auth
C	PART 8	BM	21.02.20	CF	KB
B	DRAFT	CMK	21.04.17	CF	KB
A	AMENDMENTS	CMK	14.02.17	CF	KB
-	CLIENT REVIEW	CMK	22.12.16	CF	KB



Member of the SNC-Lavalin Group

Atkins House, 150-155 Ainslie
Business Park, Swords, Co. Dublin
Tel (+353) 01 810 8000
Fax (+353) 01 810 8001



Unit 2B, 2200 Cork Airport
Business Park, Cork
Tel (+353) 021 429 0300
Fax (+353) 021 429 0360

1st Floor Technology House
Parkmore Technology Park, Galway
Tel (+353) 091 786 050
Fax (+353) 091 779 830

Client MEATH COUNTY COUNCIL		Title SITE EXTENTS KEYPLAN			
Project RATOATH PEDESTRIAN AND CYCLE SCHEME	Original Scale 1:5000 at A1 1:10000 at A3	Design/Drawn CMK	Checked CF	Authorised KB	
	Status	Drawing Number 5139451 / HW / 0002			Rev C

File: 5139451 HW 0002.dwg
Date: Feb 21, 2020 - 4:42pm
Plotted by: bmskovic

5139451 HW / 0003
A1
DO NOT SCALE
Date: Feb 21, 2020 - 4:45pm
Plotted by: bmslwoic

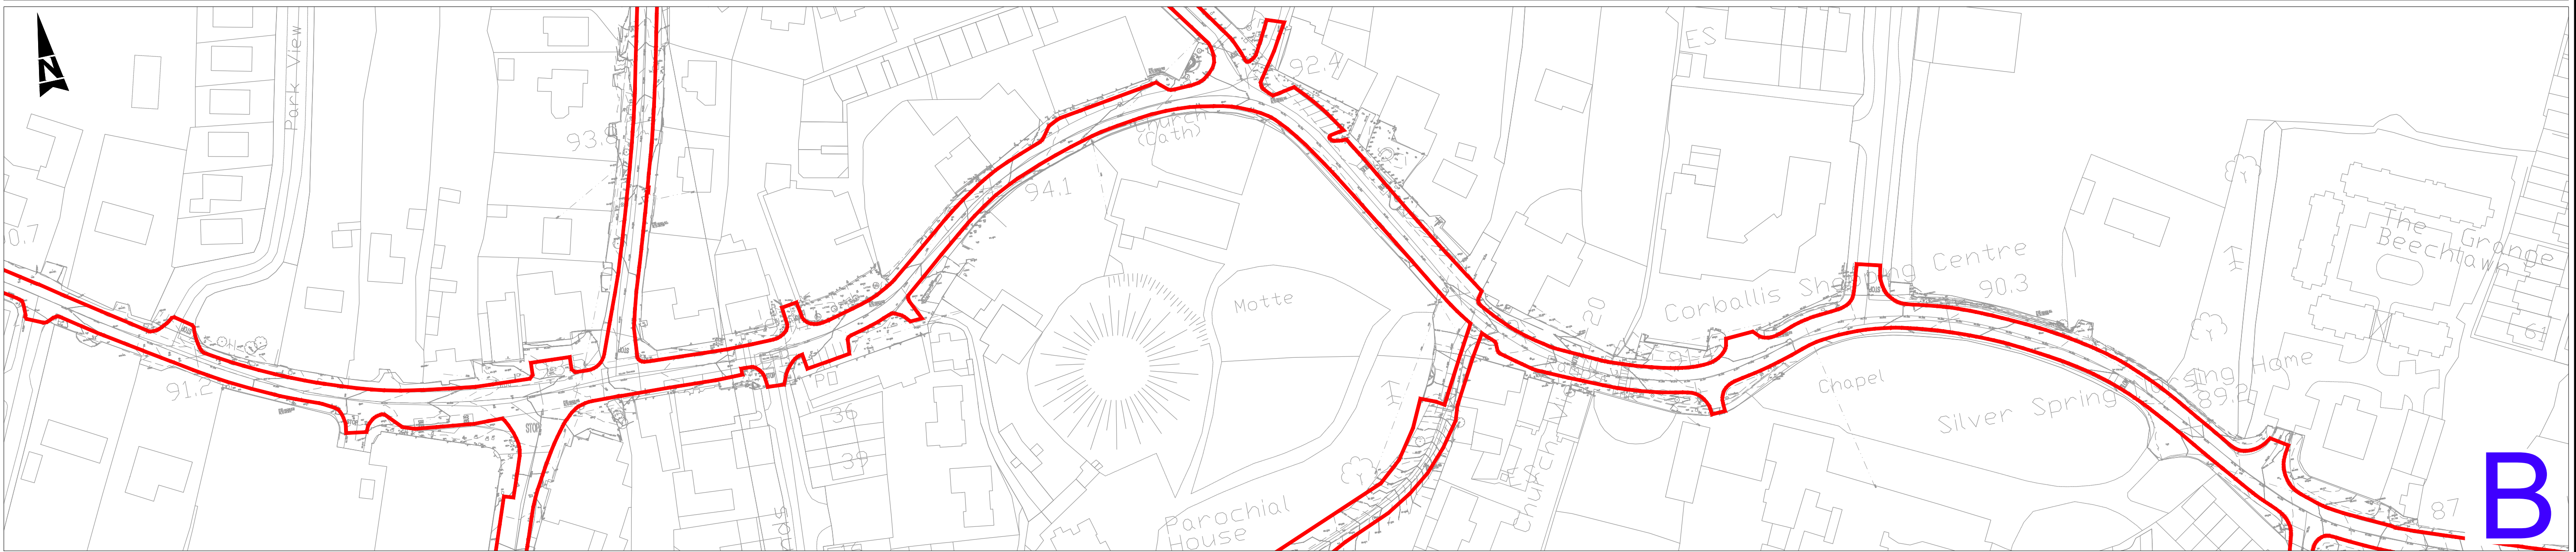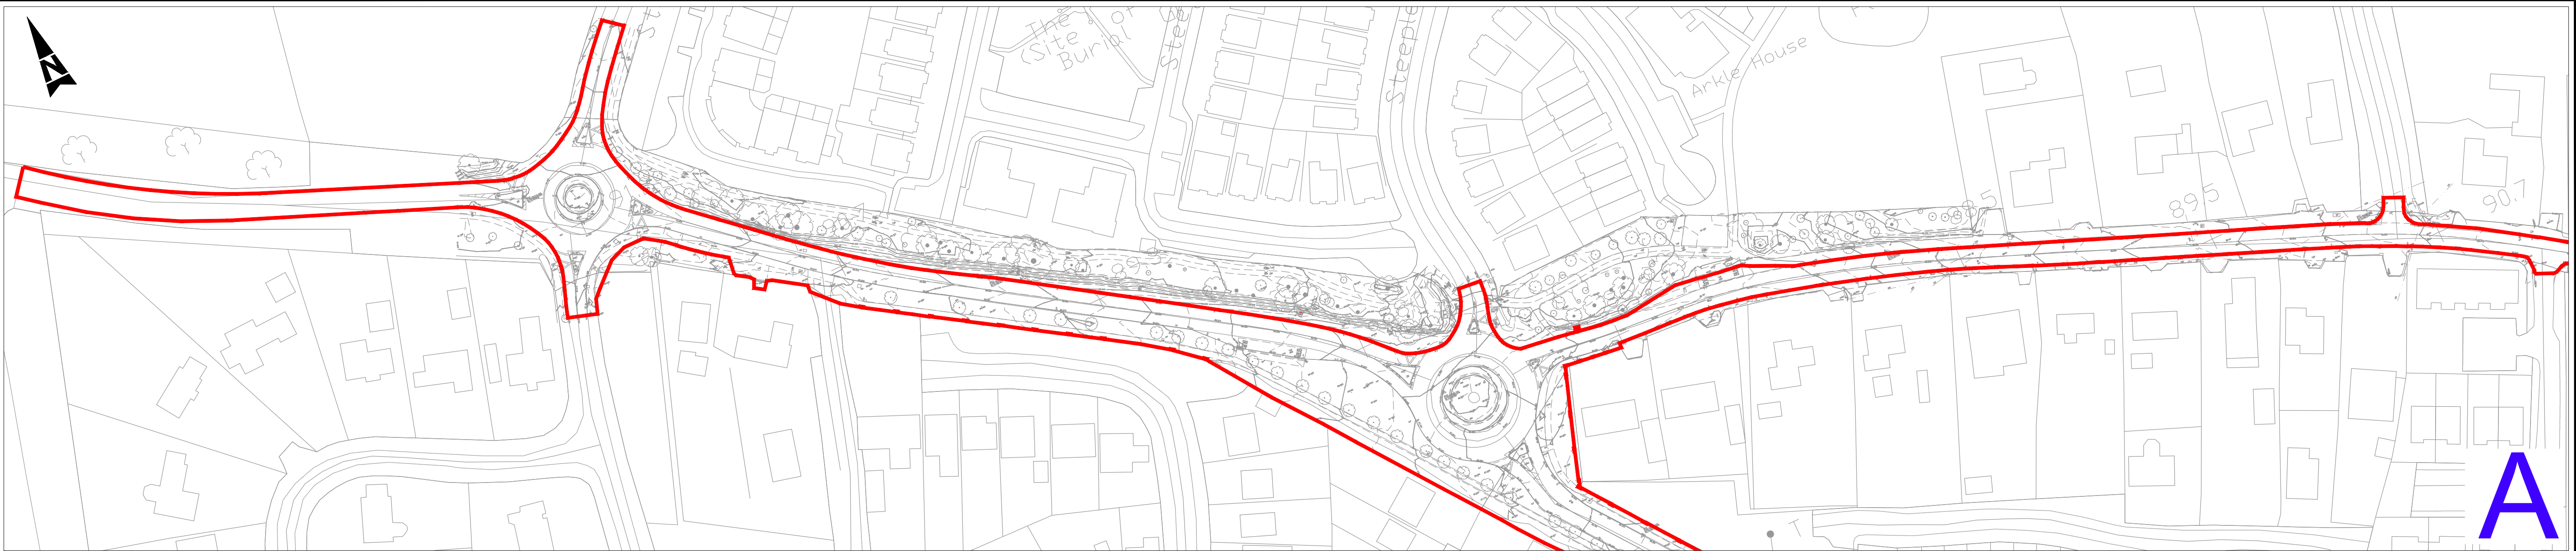

© ORDNANCE SURVEY IRELAND LICENSE No. AR 0082519
ORDNANCE SURVEY IRELAND & GOVERNMENT OF IRELAND



LEGEND :
[Red line symbol] PART 8 BOUNDARY

Rev	Description	By	Date	Chk'd	Auth
C	PART 8		21.02.20	CF	KB
B	DRAFT	CMK	21.04.17	CF	KB
A	AMENDMENTS	CMK	14.02.17	CF	KB
-	CLIENT REVIEW	CMK	22.12.16	CF	KB

ATKINS


Member of the SNC-Lavalin Group

Atkins House, 150-155 Ainslie
Business Park, Swords, Co. Dublin
Tel (+353) 01 810 8000
Fax (+353) 01 810 8001

Unit 2B, 2200 Cork Airport
Business Park, Cork
Tel (+353) 021 429 0300
Fax (+353) 021 429 0360

1st Floor Technology House
Parkmore Technology Park, Galway
Tel (+353) 091 786 050
Fax (+353) 091 779 830

Client		Title							
MEATH COUNTY COUNCIL		SITE EXTENTS SHEET 1 OF 3							
Project		Original Scale		Design/Drawn		Checked		Authorised	
RATOATH PEDESTRIAN AND CYCLE SCHEME		1:1000 at A1		CMK		CF		KB	
		1:2000 at A3		Date 22.12.16		Date 22.12.16		Date 22.12.16	
		Status		Drawing Number				Rev	
				5139451 / HW / 0003				C	

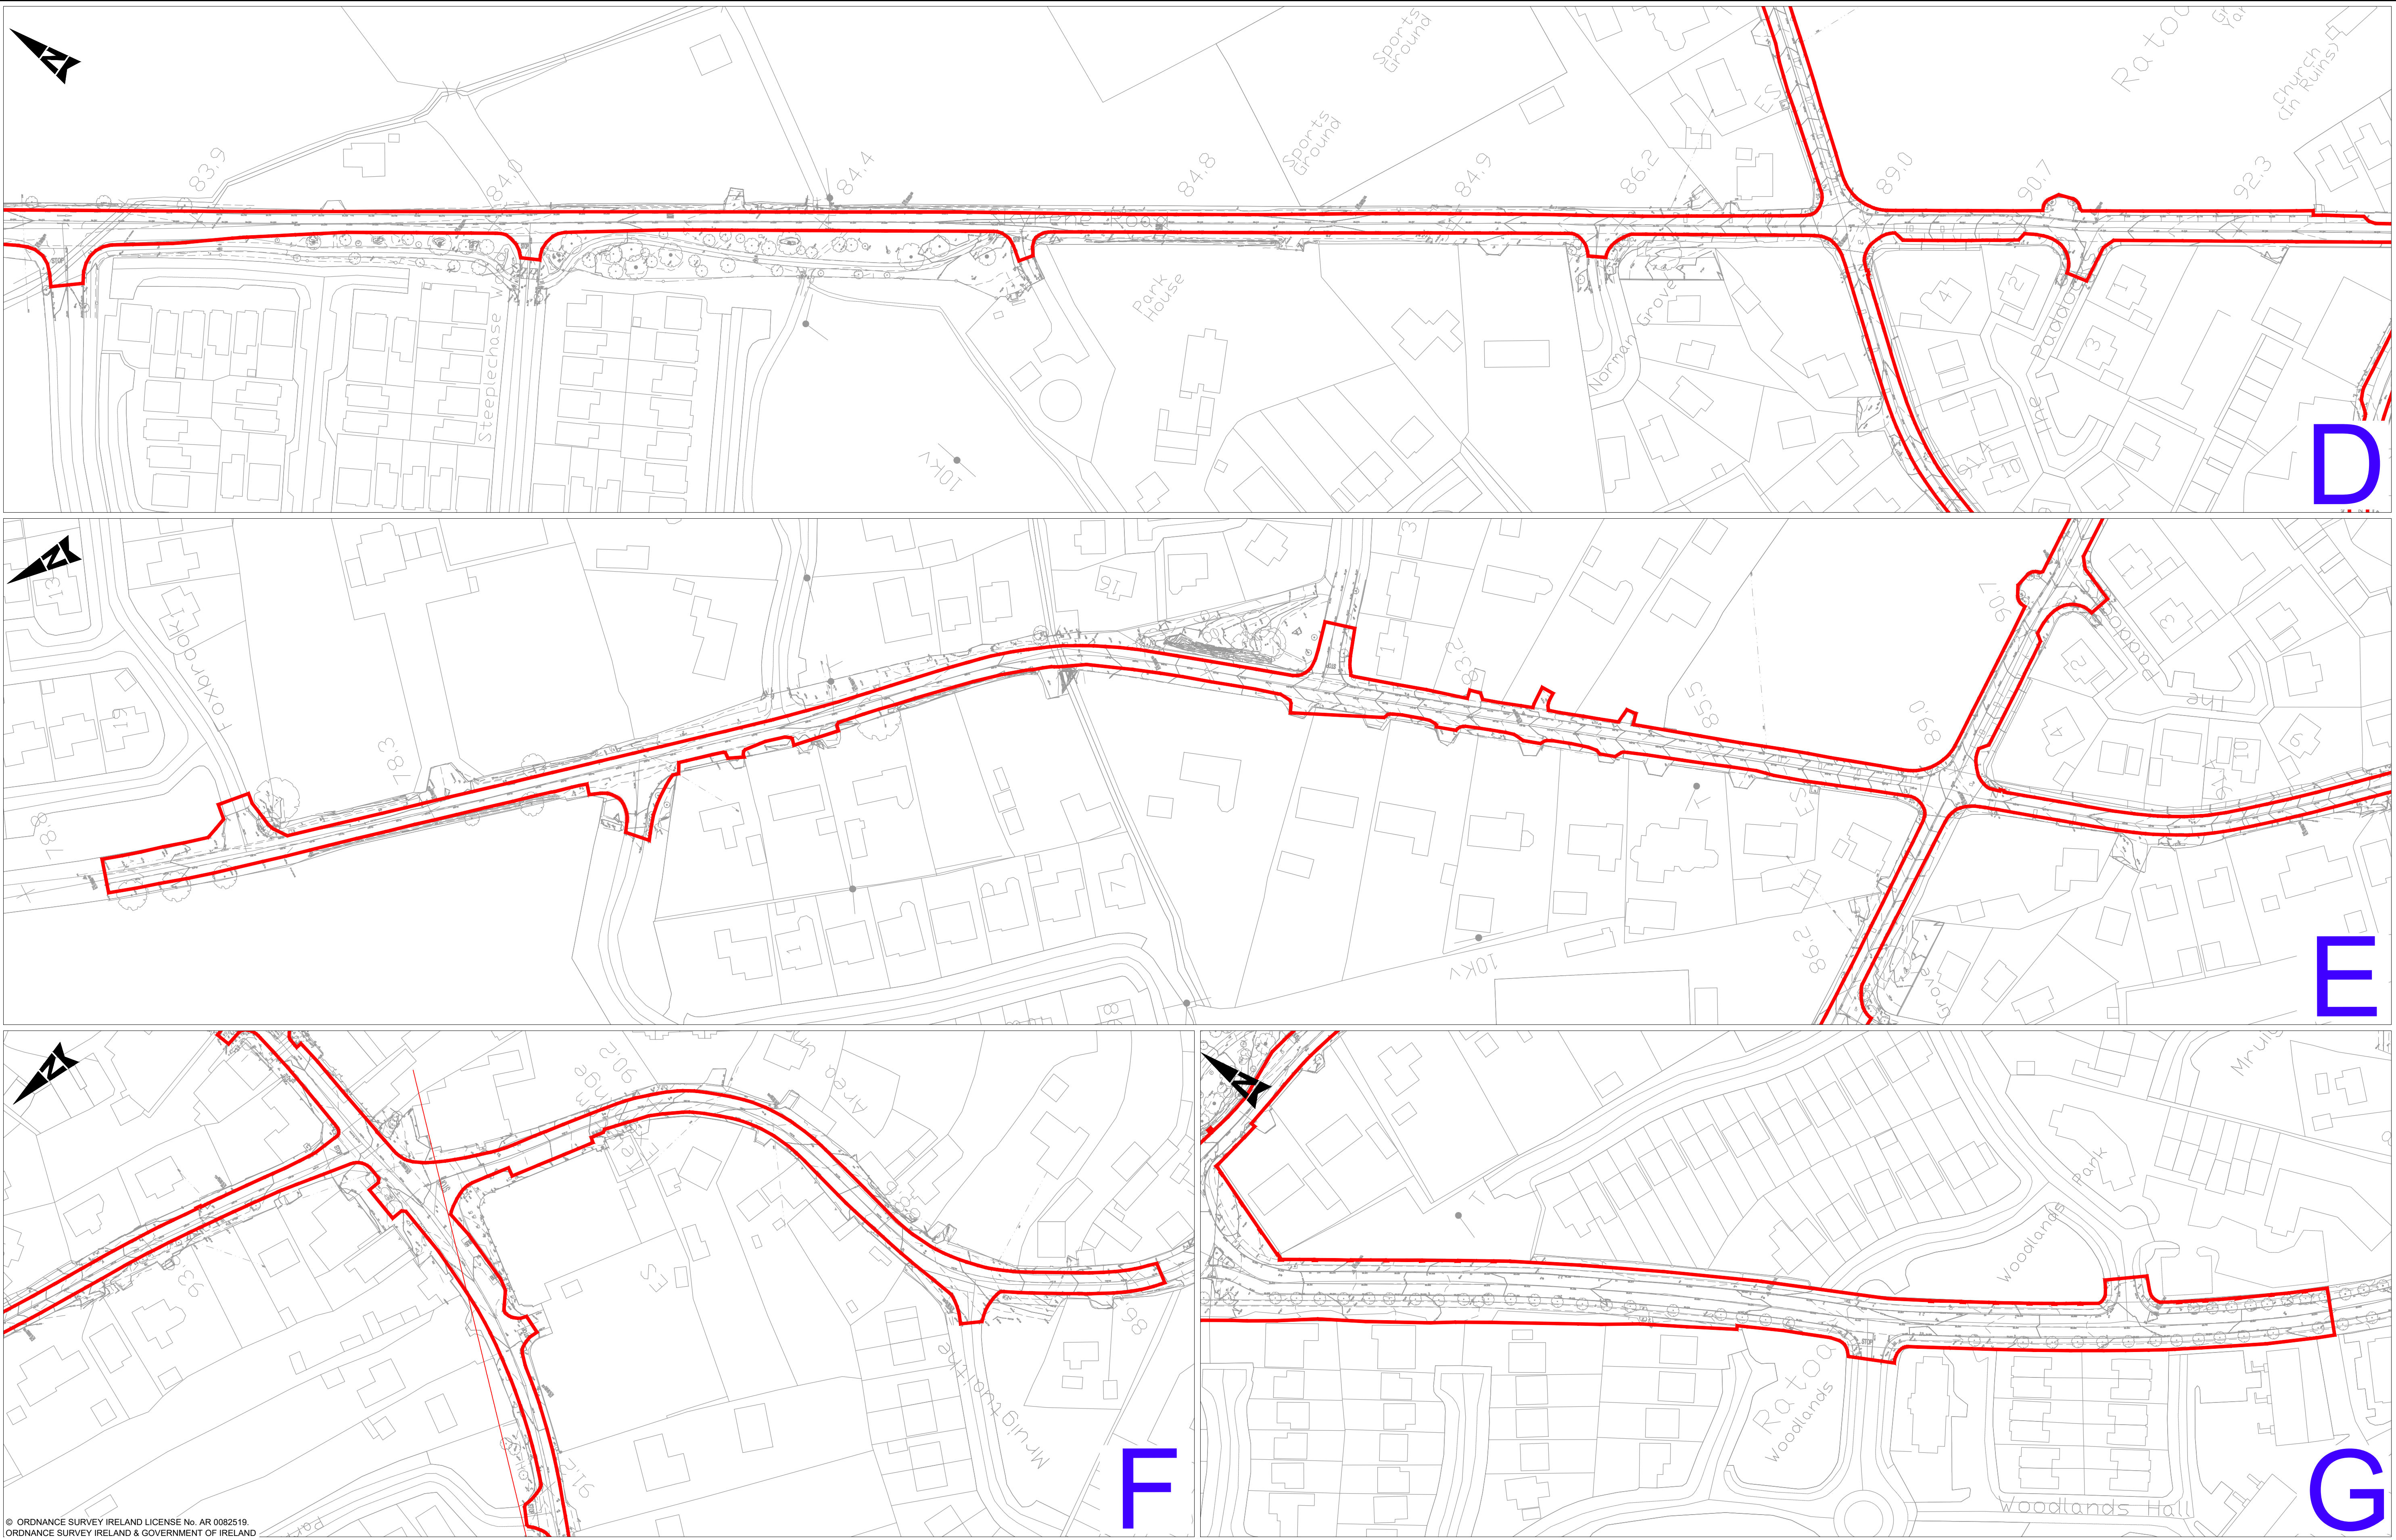

© ORDNANCE SURVEY IRELAND LICENSE No. AR 0082519
ORDNANCE SURVEY IRELAND & GOVERNMENT OF IRELAND



LEGEND :
PART 8 BOUNDARY

Rev	Description	By	Date	CHK'd	Auth
C	PART 8		21.02.20	CF	KB
B	DRAFT	CMK	21.04.17	CF	KB
A	AMENDMENTS	CMK	14.02.17	CF	KB
-	CLIENT REVIEW	CMK	22.12.16	CF	KB


ATKINS
Member of the SNC-Lavalin Group

Atkins House, 150-155 Alsode
Business Park, Swords, Co. Dublin
Tel (+353) 01 810 8000
Fax (+353) 01 810 8001

Unit 2B, 2200 Cork Airport
Business Park, Cork
Tel (+353) 021 429 0300
Fax (+353) 021 429 0360

1st Floor Technology House
Parkmore Technology Park, Galway
Tel (+353) 091 786 050
Fax (+353) 091 779 830

Client MEATH COUNTY COUNCIL		Title SITE EXTENTS SHEET 2 OF 3			
Project RATOATH PEDESTRIAN AND CYCLE SCHEME	Original Scale 1:1000 at A1 1:2000 at A3	Design/Drawn CMK	Checked CF	Authorised KB	
	Status	Drawing Number 5139451 / HW / 0004			Rev C

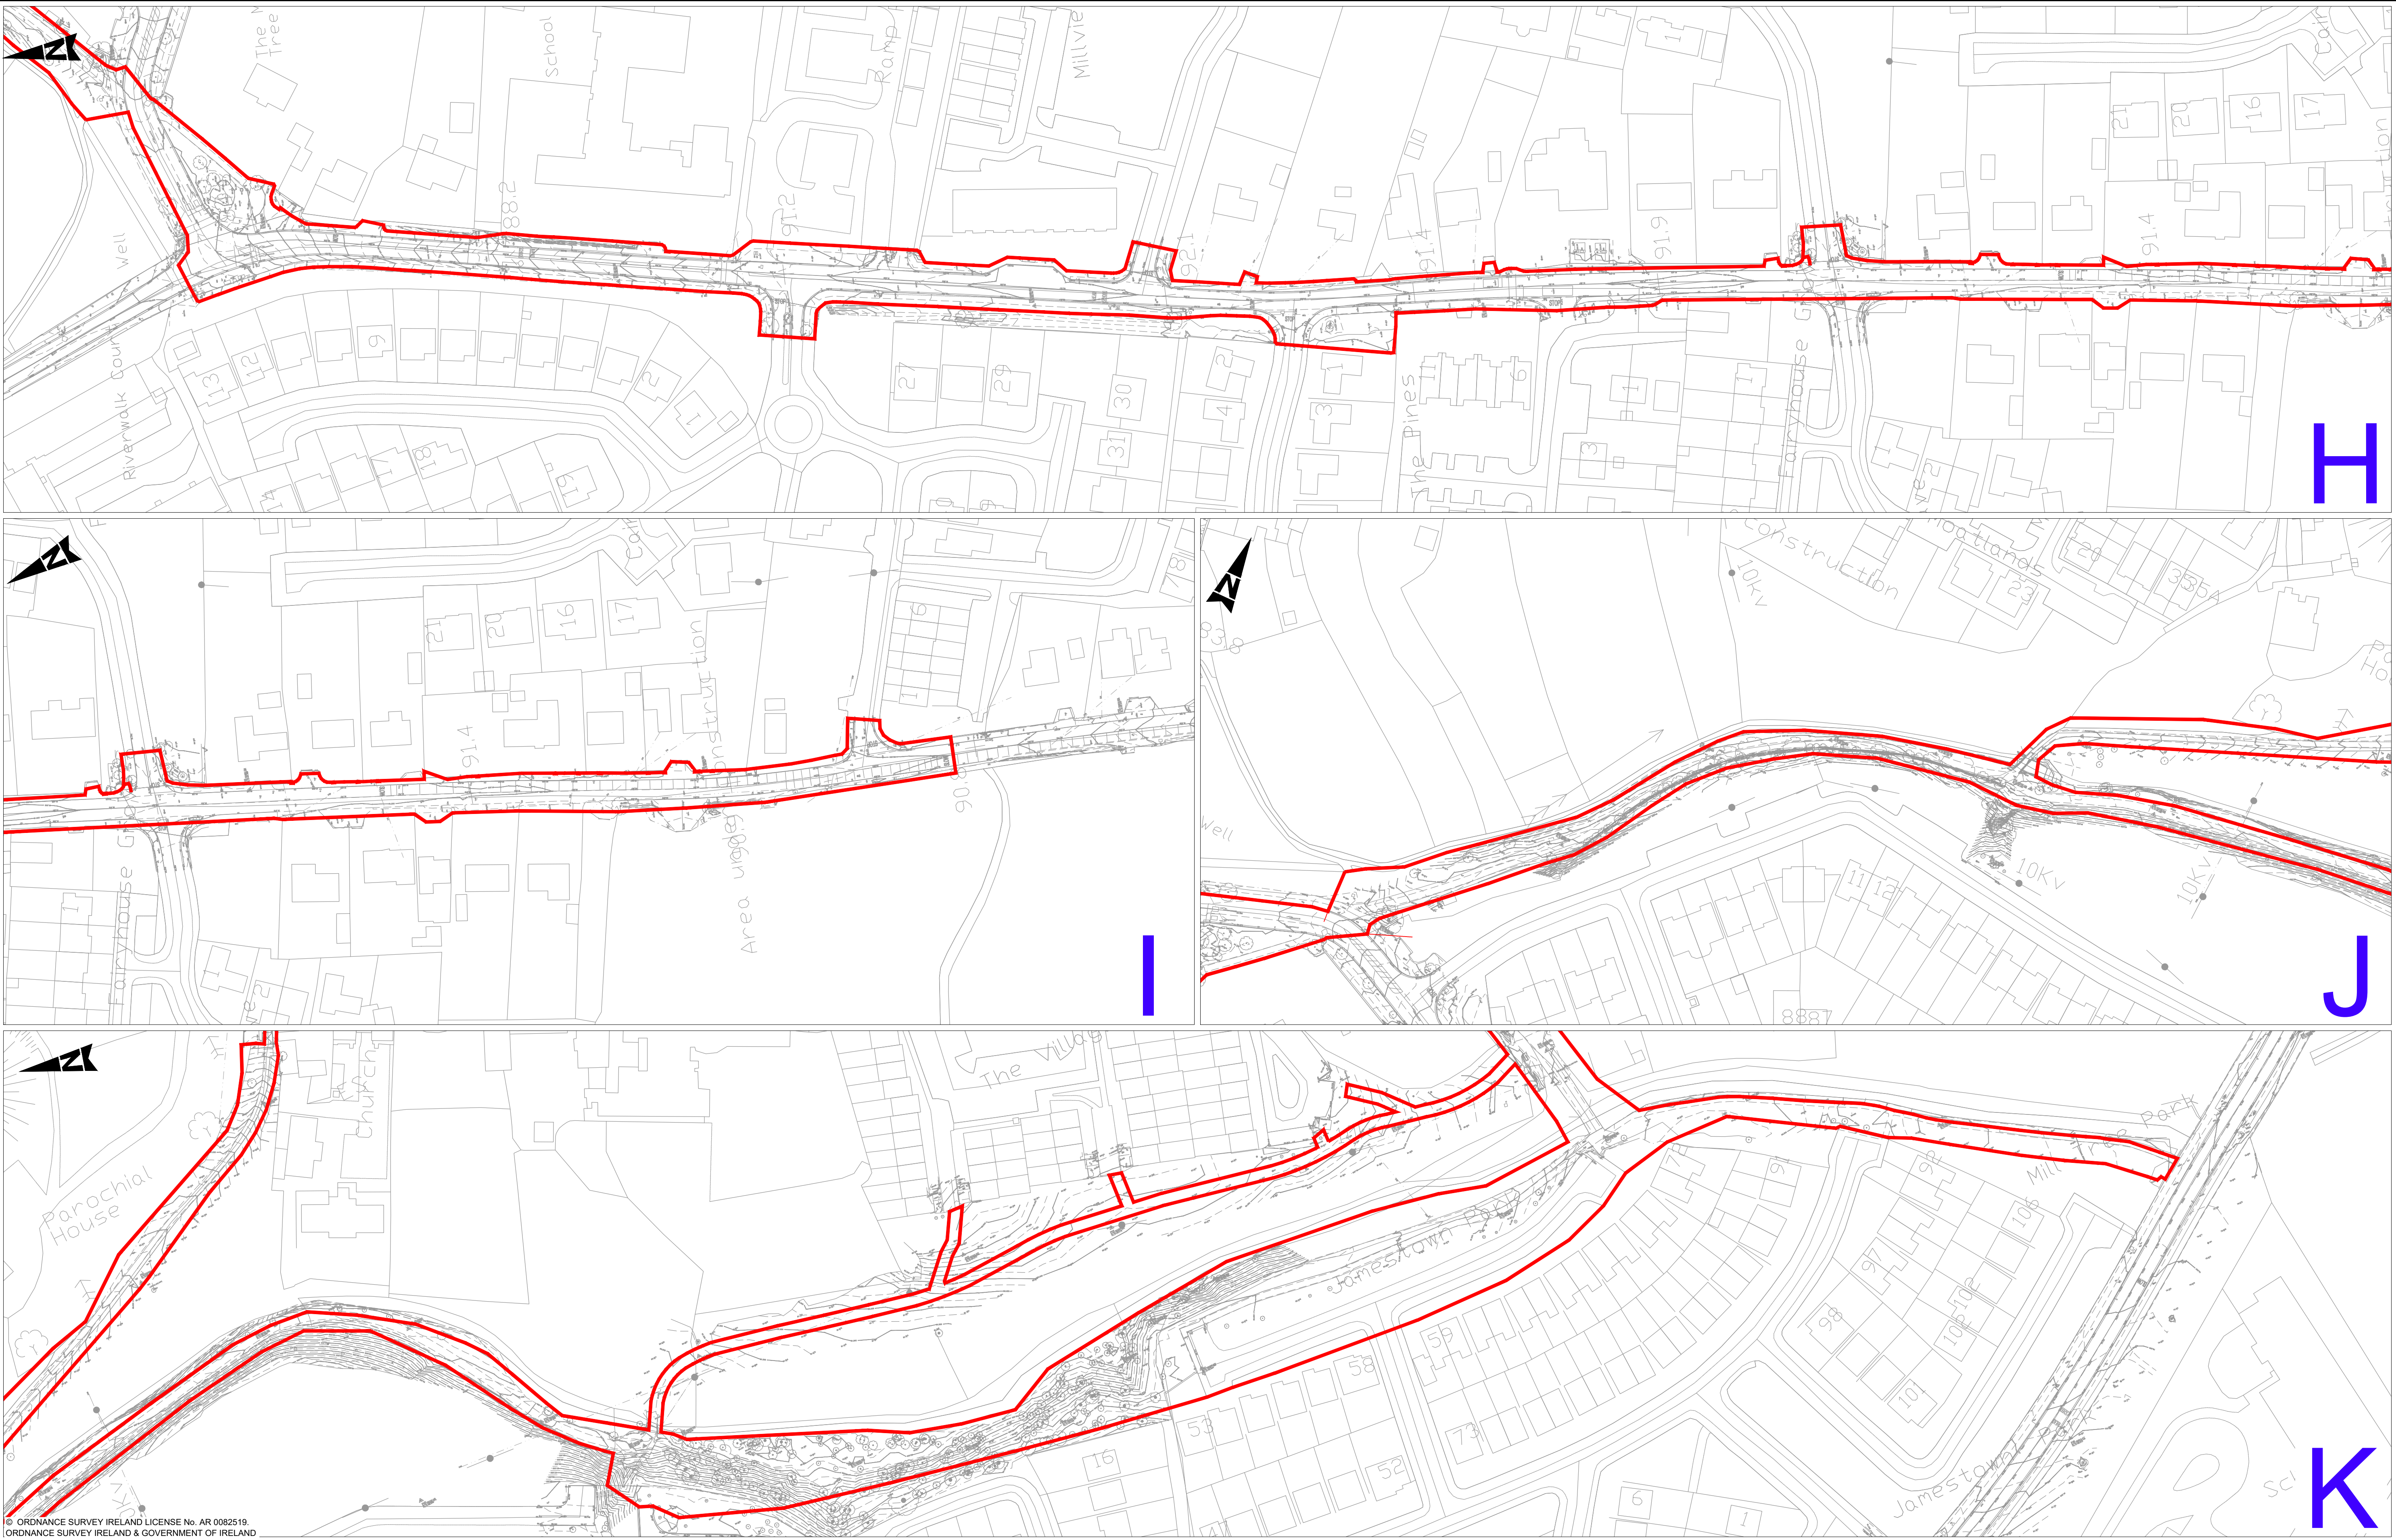



NTA
Údarás Náisiúnta Iompair
National Transport Authority

LEGEND :

PART 8 BOUNDARY

Rev	Description	By	Date	CHK'd	Auth
C	PART 8	BM	21.02.20	CF	KB
B	DRAFT	CMK	21.04.17	CF	KB
A	AMENDMENTS	CMK	14.02.17	CF	KB
-	CLIENT REVIEW	CMK	22.12.16	CF	KB

ATKINS
Member of the SNC-Lavalin Group

Atkins House, 150-155 Alside
Business Park, Swords, Co. Dublin
Tel (+353) 01 810 8000
Fax (+353) 01 810 8001


Unit 2B, 2200 Cork Airport
Business Park, Cork
Tel (+353) 021 429 0300
Fax (+353) 021 429 0360

1st Floor Technology House
Parkmore Technology Park, Galway
Tel (+353) 091 786 050
Fax (+353) 091 779 830

Client		Title			
MEATH COUNTY COUNCIL		SITE EXTENTS SHEET 3 OF 3			
Project	RATOATH PEDESTRIAN AND CYCLE SCHEME	Original Scale	1:1000 at A1 1:2000 at A2	Design/Drawn	CMK
		Date	22.12.16	Checked	CF
		Date	22.12.16	Authorised	KB
		Status	Drawing Number		Rev
			5139451 / HW / 0005		C

A1

DO NOT SCALE

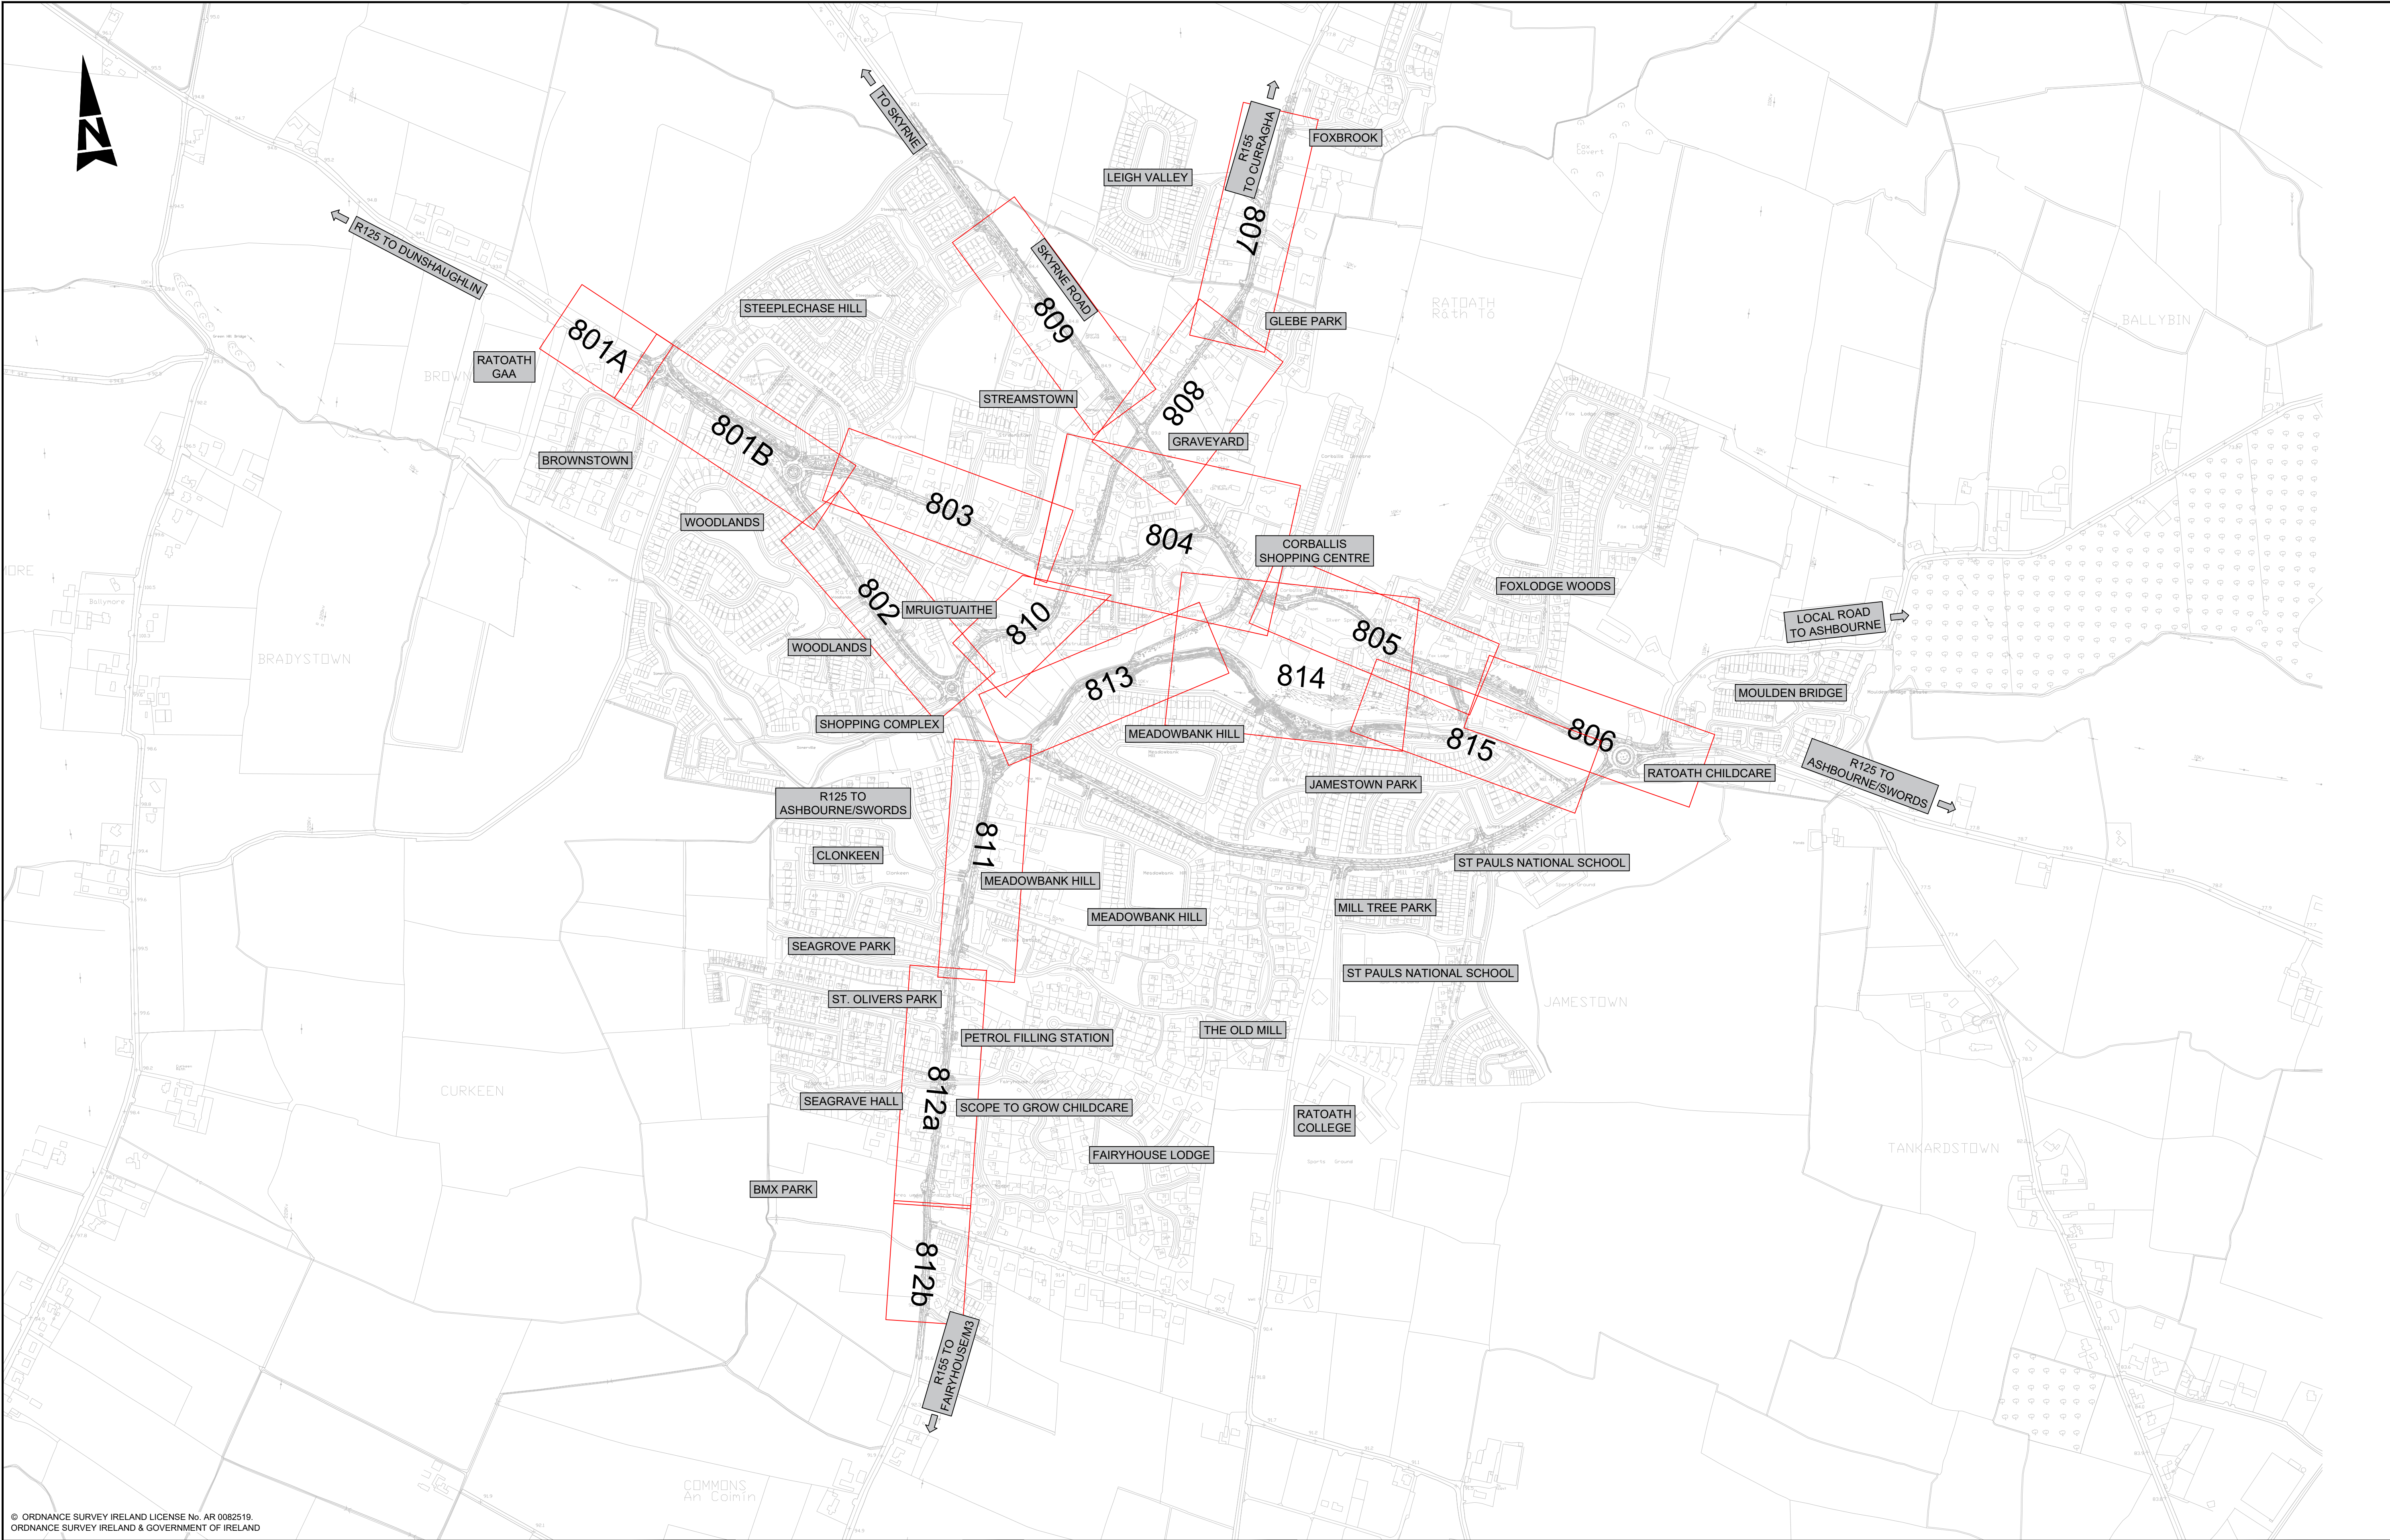

© ORDNANCE SURVEY IRELAND LICENSE No. AR 0082519
ORDNANCE SURVEY IRELAND & GOVERNMENT OF IRELAND



Rev	Description	By	Date	Chk'd	Auth
C	PART 8	BM	21.02.20	CF	KB
B	DRAFT	CMK	21.04.17	CF	KB
A	AMENDMENTS	CMK	14.02.17	CF	KB
-	CLIENT REVIEW	CMK	22.12.16	CF	KB



Member of the SNC-Lavalin Group

Atkins House, 150-155 Alside
Business Park, Swords, Co. Dublin
Tel (+353) 01 810 8000
Fax (+353) 01 810 8001

Unit 2B, 2200 Cork Airport
Business Park, Cork
Tel (+353) 021 429 0300
Fax (+353) 021 429 0360

1st Floor Technology House
Parkmore Technology Park, Galway
Tel (+353) 091 786 050
Fax (+353) 091 779 830

Client MEATH COUNTY COUNCIL		Title PART 8 GENERAL LAYOUT KEY PLAN			
Project RATOATH PEDESTRIAN AND CYCLE SCHEME	Original Scale 1:5000 at A1 1:10000 at A3	Design/Drawn CMK	Checked CF	Authorised KB	
	Status	Drawing Number 5139451 / HW / 800		Rev C	

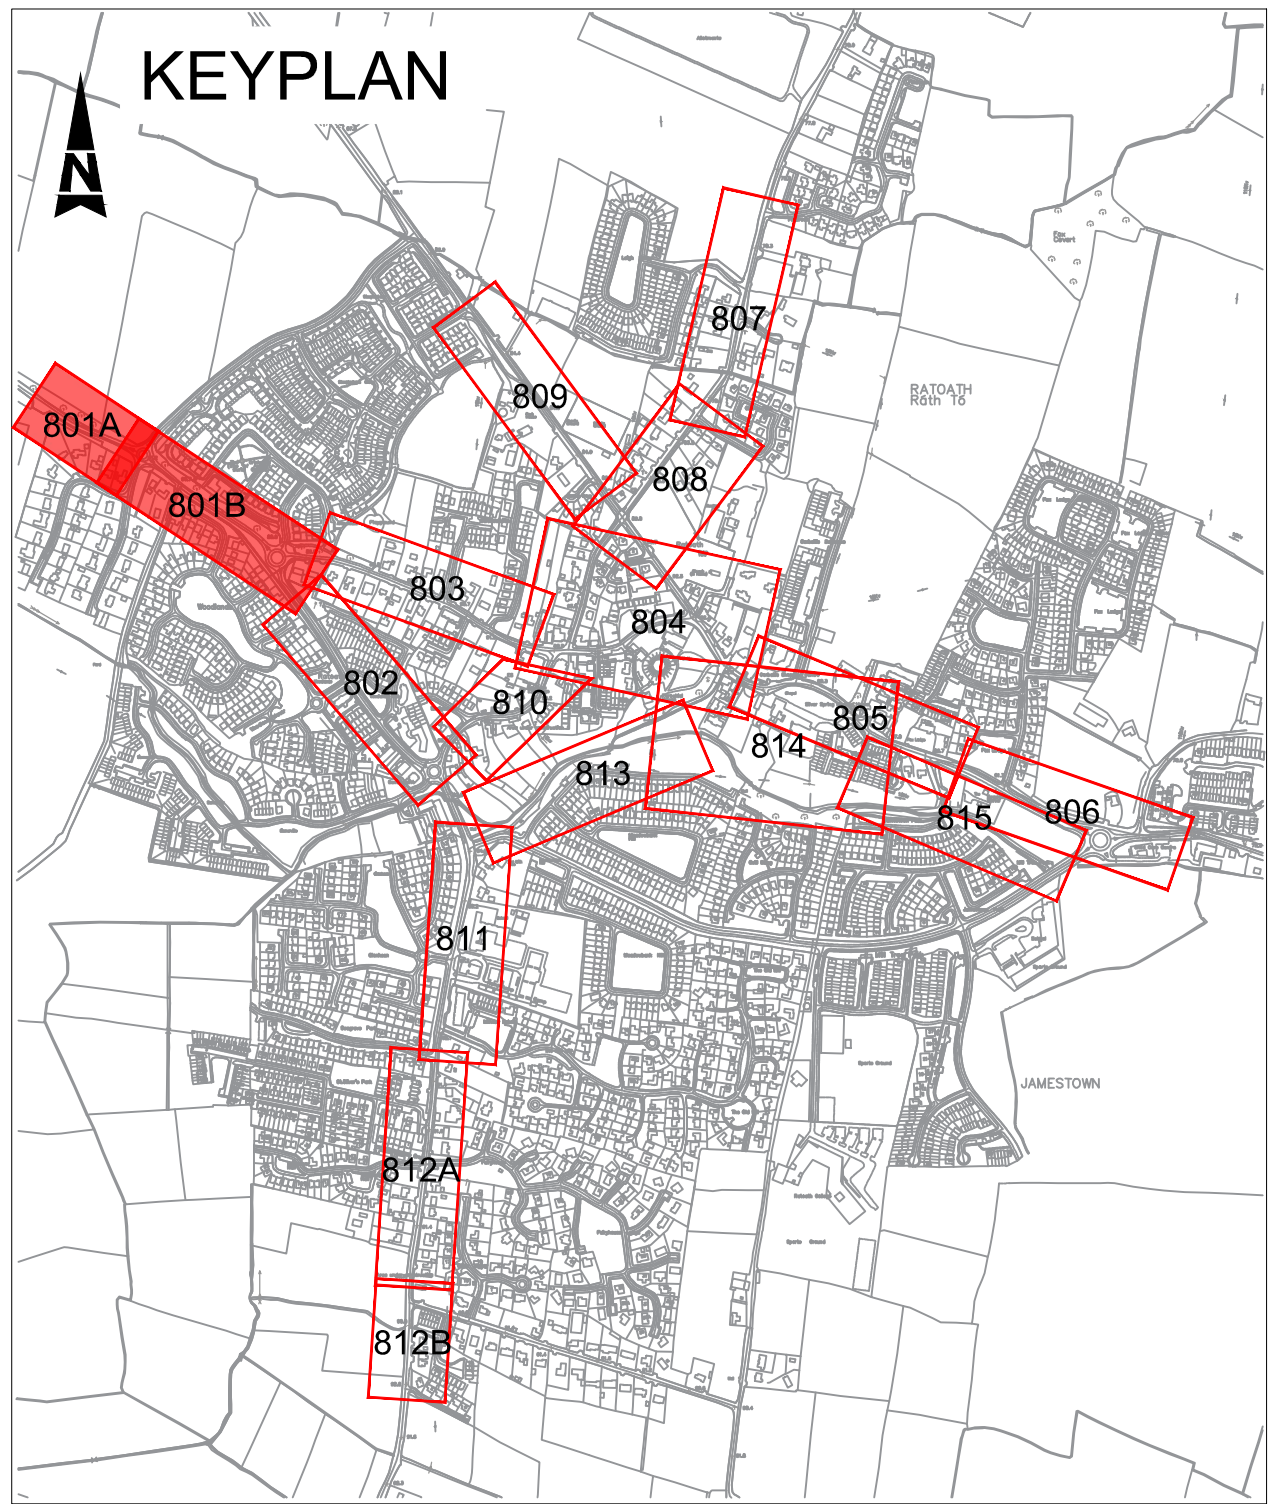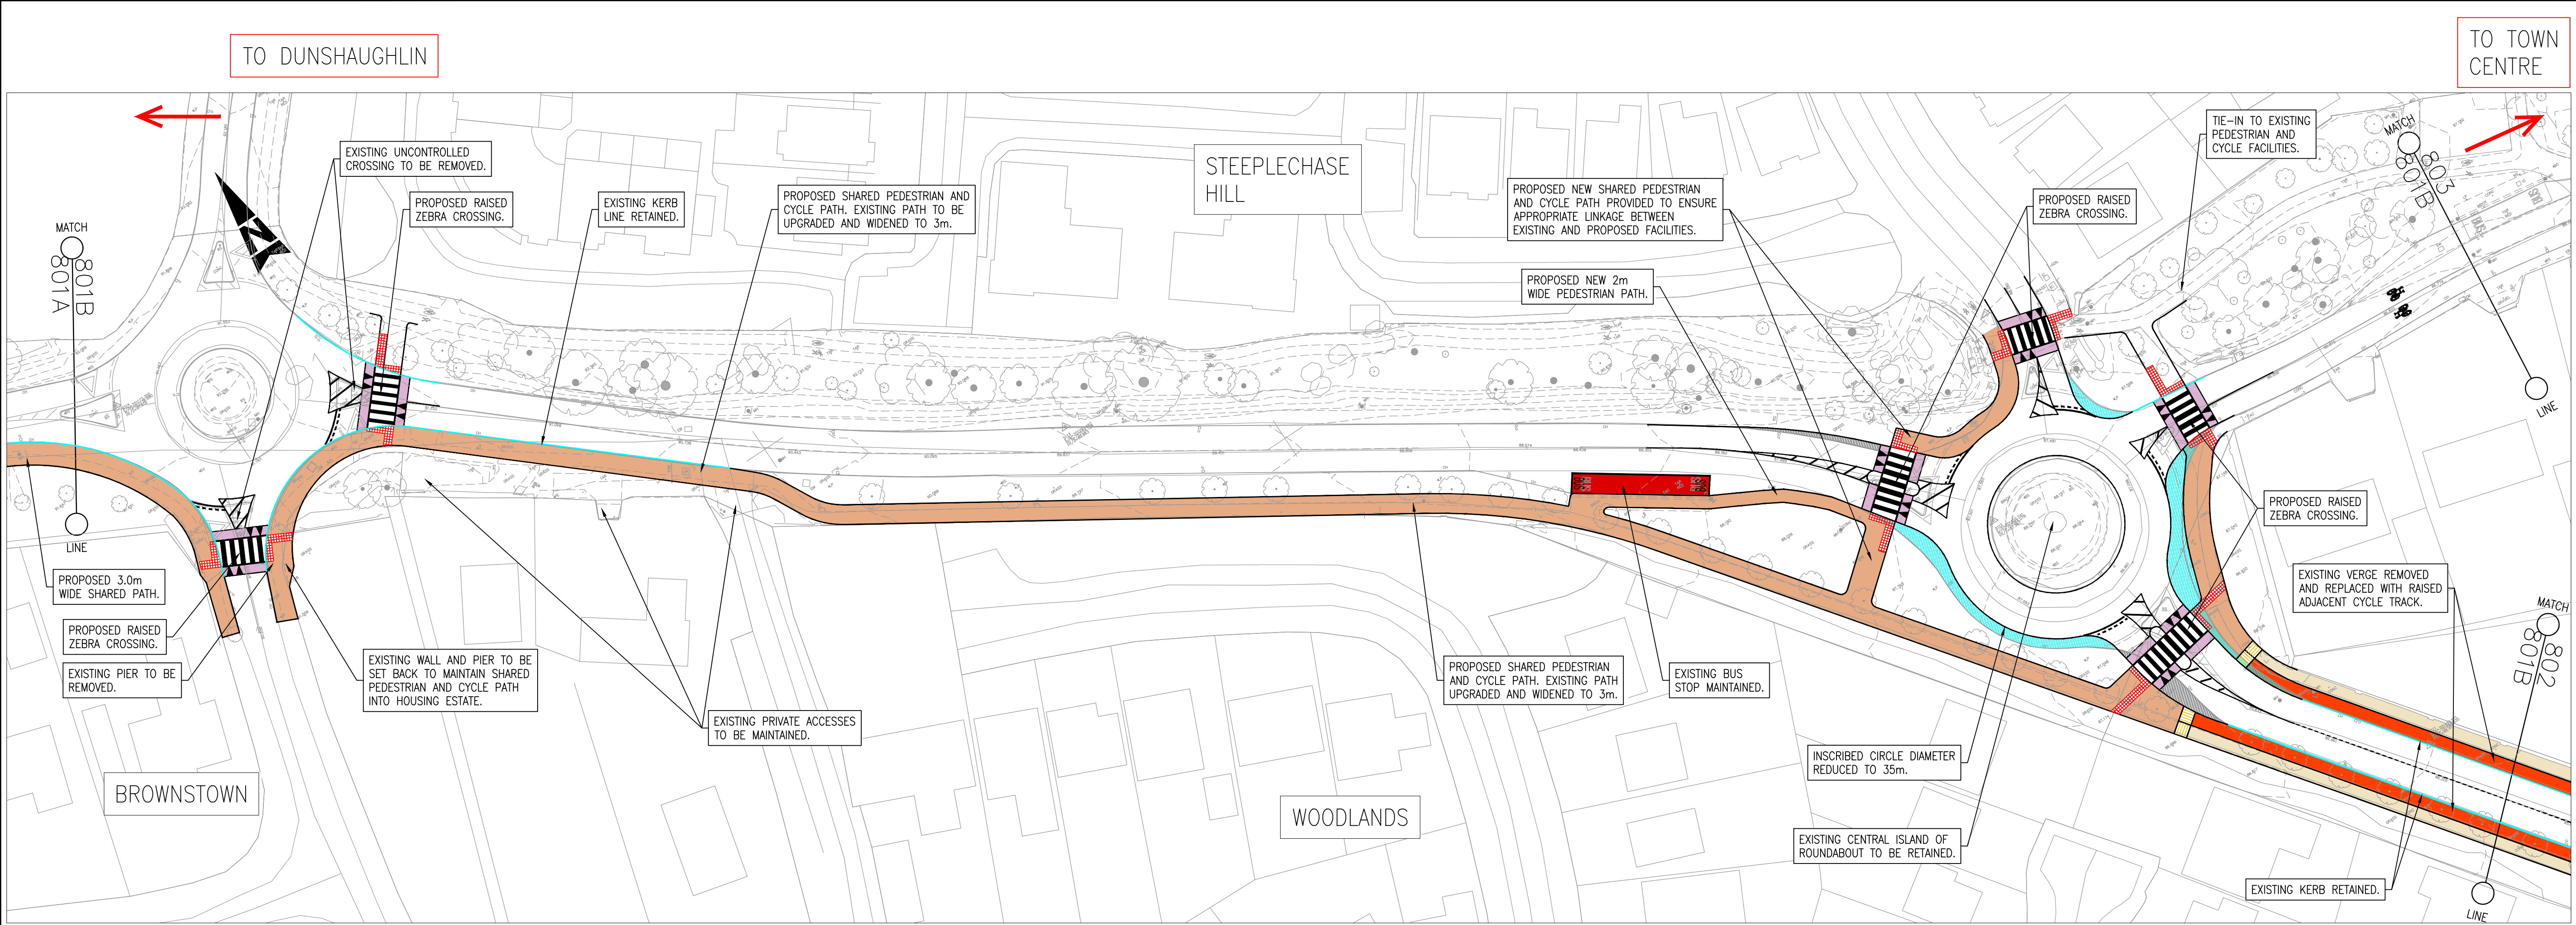

NOTES:

- SCHEME TO BE SUBJECT TO PUBLIC LIGHTING DESIGN AT DETAIL DESIGN STAGE. EXISTING & PROPOSED LIGHTING SHOWN ALONG GREENWAY SCHEME.
- WHERE WORKS ARE PROPOSED, EXISTING TREES TO BE RETAINED WHERE POSSIBLE.
- RAISED CROSSINGS AND JUNCTION TABLES TO BE "BITMAC" (ASPHALT CONCRETE) WITH COLOURED STONE.



LEGEND :	
	CYCLE TRACK/CYCLE LANE
	SHARED PEDESTRIAN/CYCLE PATH
	FOOTPATH
	RAISED CROSSING/RAISED JUNCTION
	BUILD OUT/TRAFFIC ISLAND
	NEW CARRIAGEWAY
	BUS STOP
	STEPPED ACCESS
	BOARDWALK
	TACTILE PAVING - BEGINNING/END OF SHARED PATH
	TACTILE PAVING - CONTROLLED CROSSING
	TACTILE PAVING - UNCONTROLLED CROSSING
	EXISTING KERB TO BE RETAINED
	PROPOSED KERB
	SHARED STREET
	SEPARATE SCHEME
	EXISTING PUBLIC LIGHTING COLUMN
	PROPOSED PUBLIC LIGHTING COLUMN

Rev	Description	By	Date	Chk'd	Auth
D	PART 8	BM	21.02.20	CF	KB
C	DRAFT	CMK	21.04.17	CF	KB
B	AMENDMENTS	CMK	14.02.17	CF	KB
A	CLIENT REVIEW	CMK	22.12.16	CF	KB
-	WORKING DRAFT	CMK	16.12.16	CF	KB




ATKINS
Member of the SNC-Lavalin Group

Atkins House, 150-155 Alsode Business Park, Swords, Co. Dublin
Tel (+353) 01 810 8000
Fax (+353) 01 810 8001

Unit 2B, 2200 Cork Airport Business Park, Cork
Tel (+353) 021 429 0300
Fax (+353) 021 429 0360

1st Floor Technology House Parkmore Technology Park, Galway
Tel (+353) 091 786 050
Fax (+353) 091 779 830

Client		Title	
MEATH COUNTY COUNCIL		PART 8 GENERAL LAYOUT SHEET 1 OF 15	
Project		Original Scale	
RATOATH PEDESTRIAN AND CYCLE SCHEME		1:500 at A1 1:1000 at A3	
Status		Drawing Number	
		5139451 / HW / 801	
Design/Drawn		Checked	
CMK		CF	
Date		Authorised	
16.12.16		KB	
Rev		Rev	
		D	

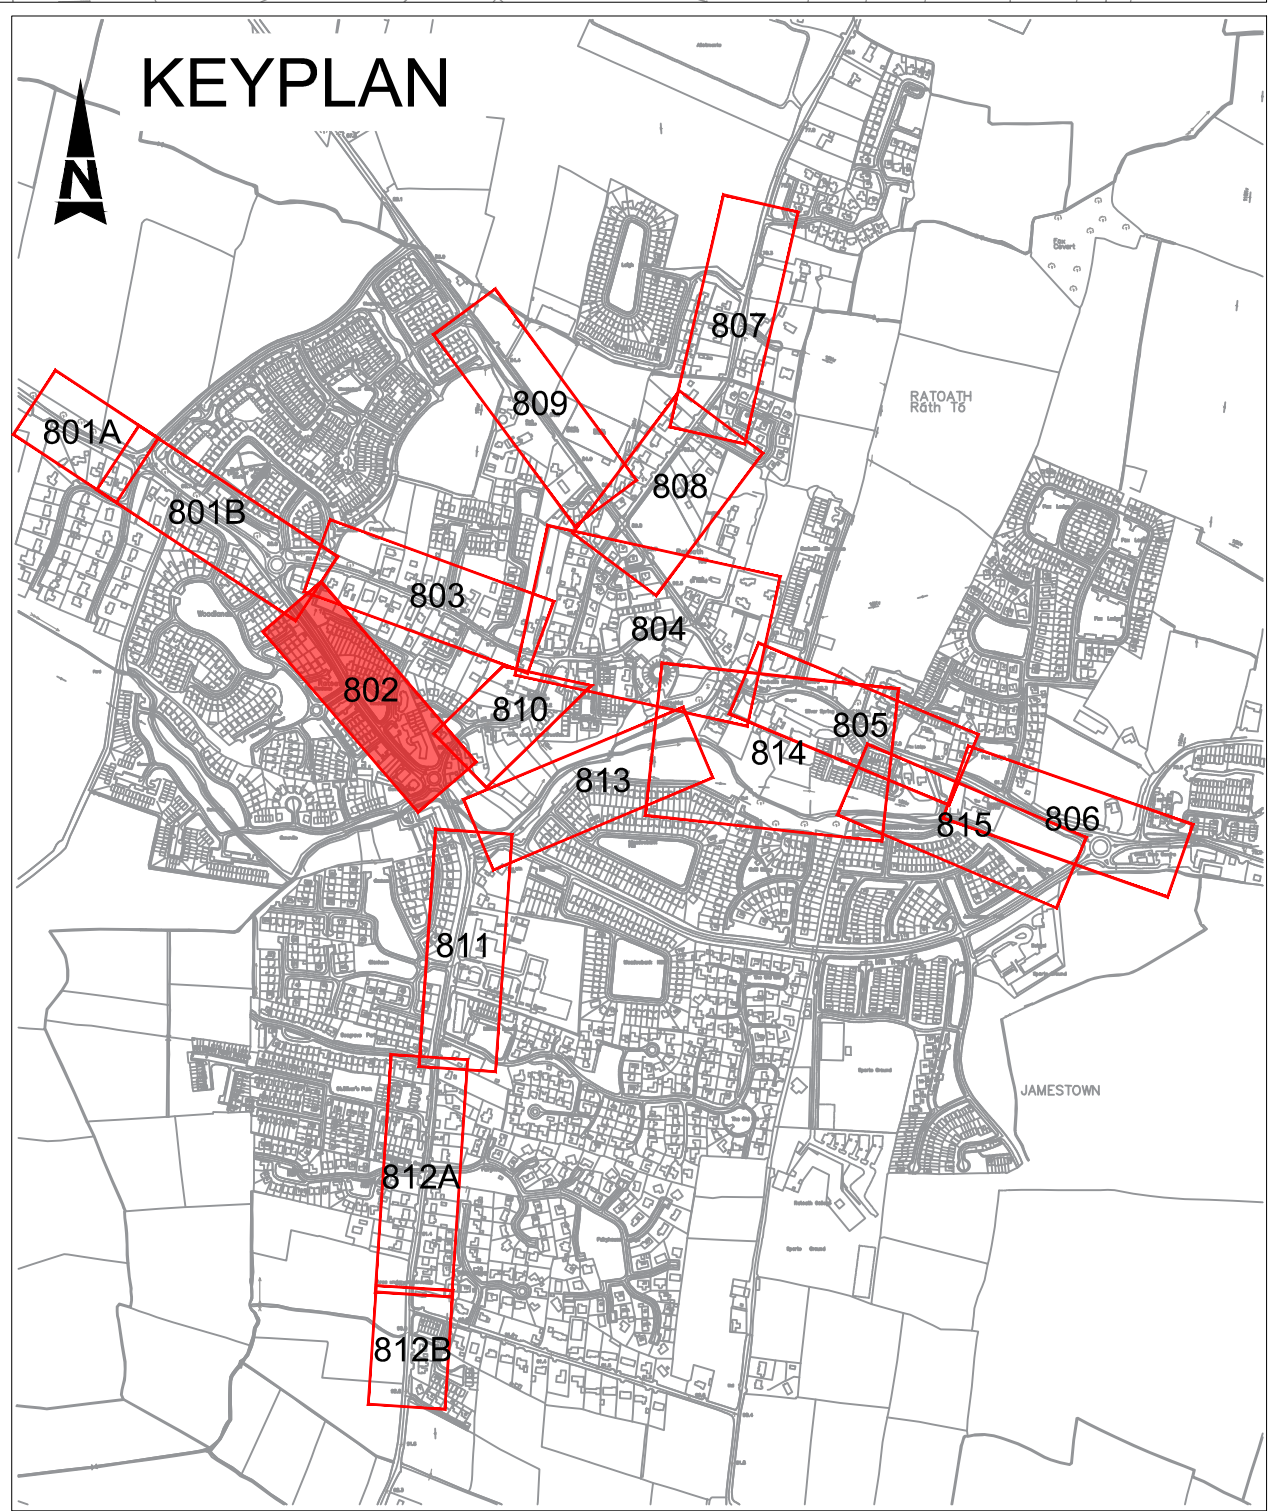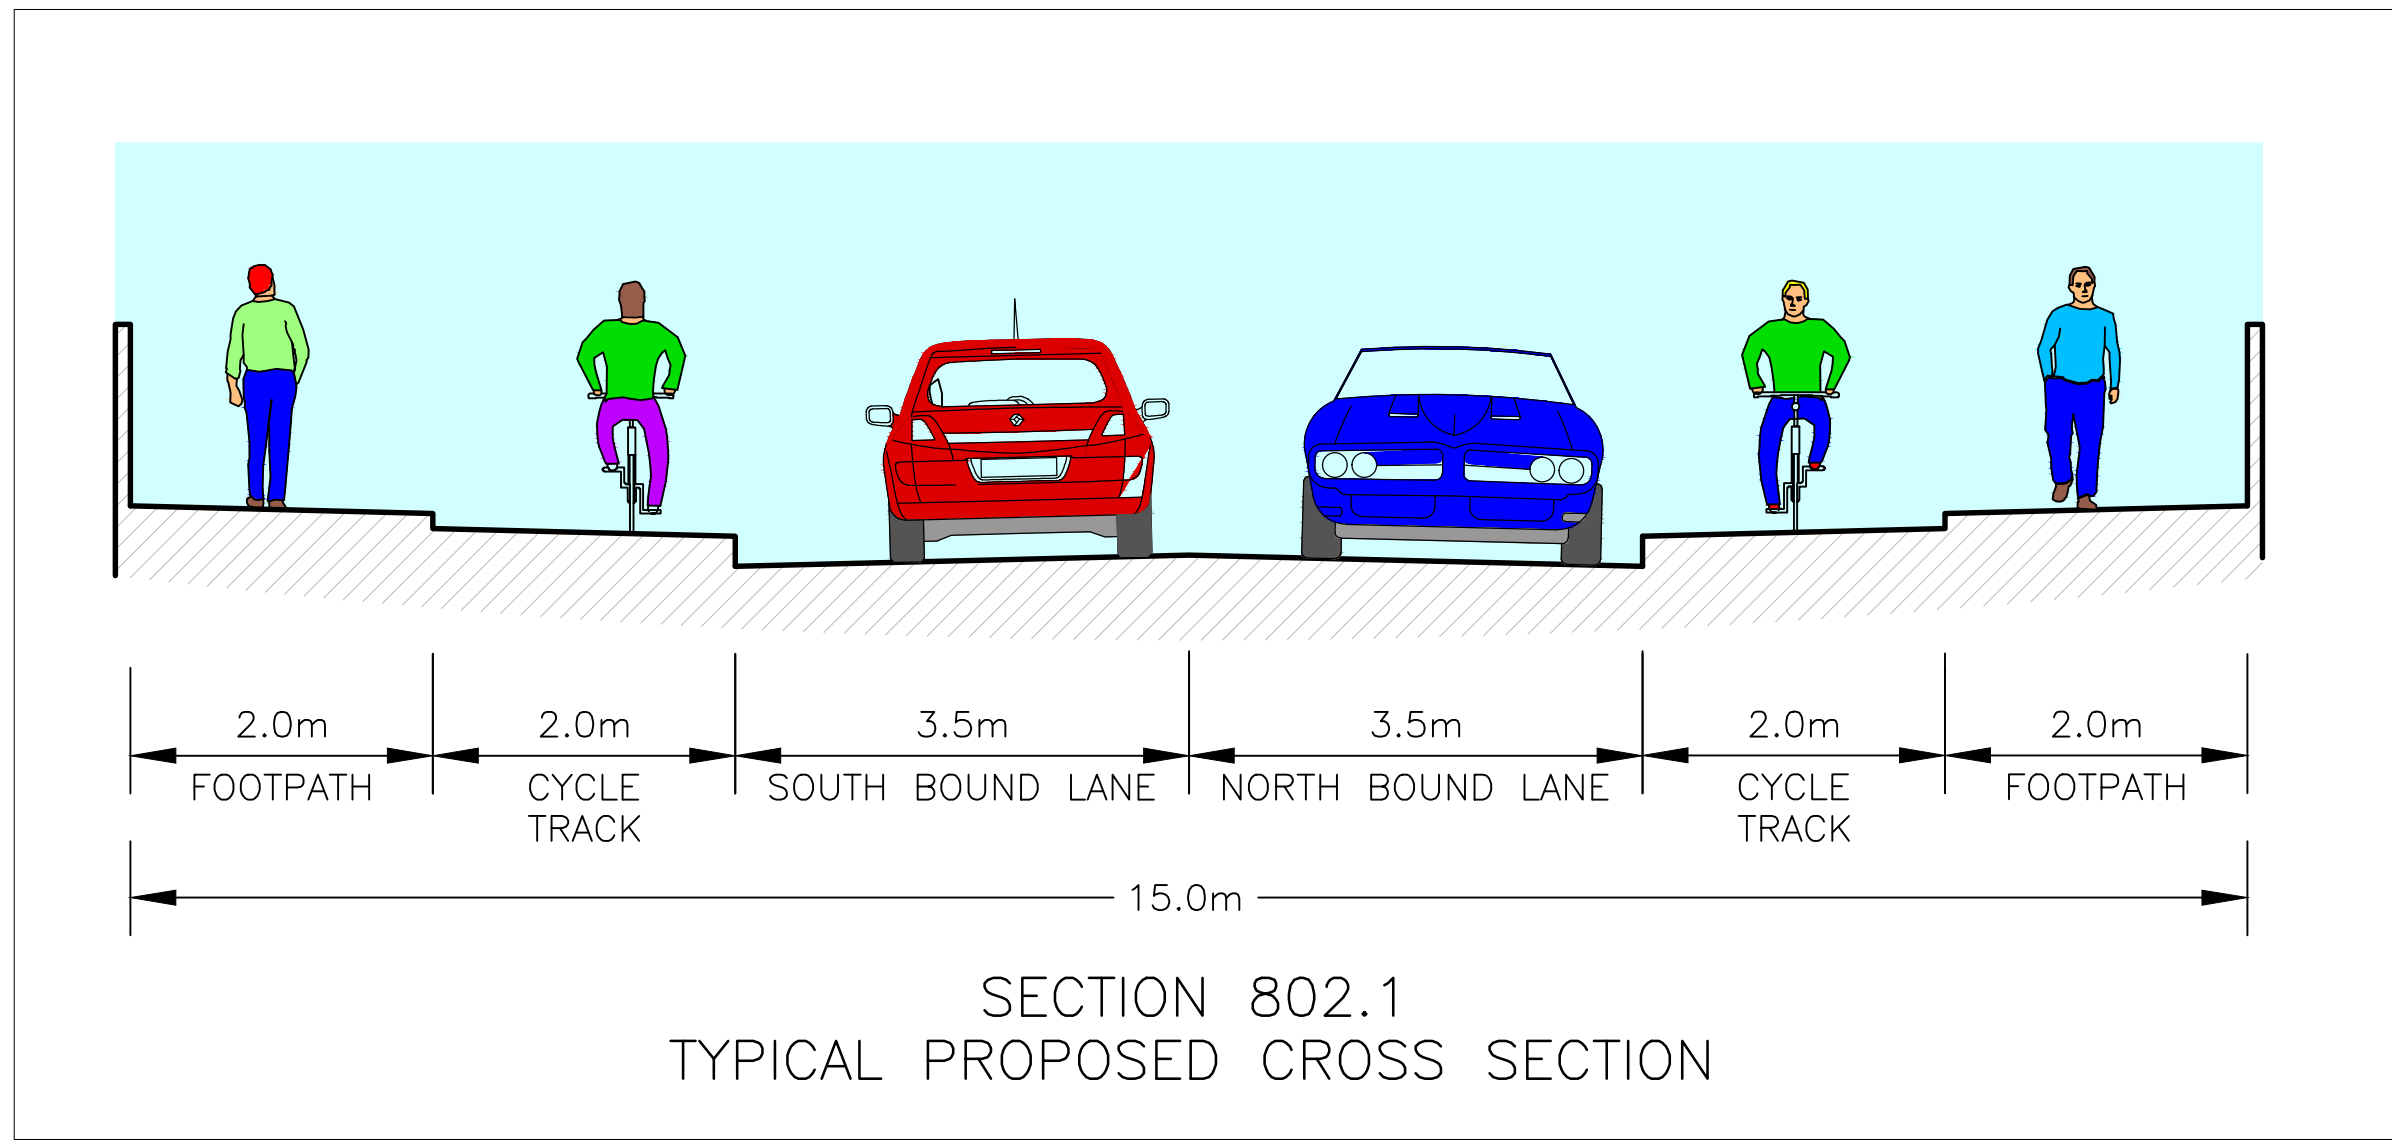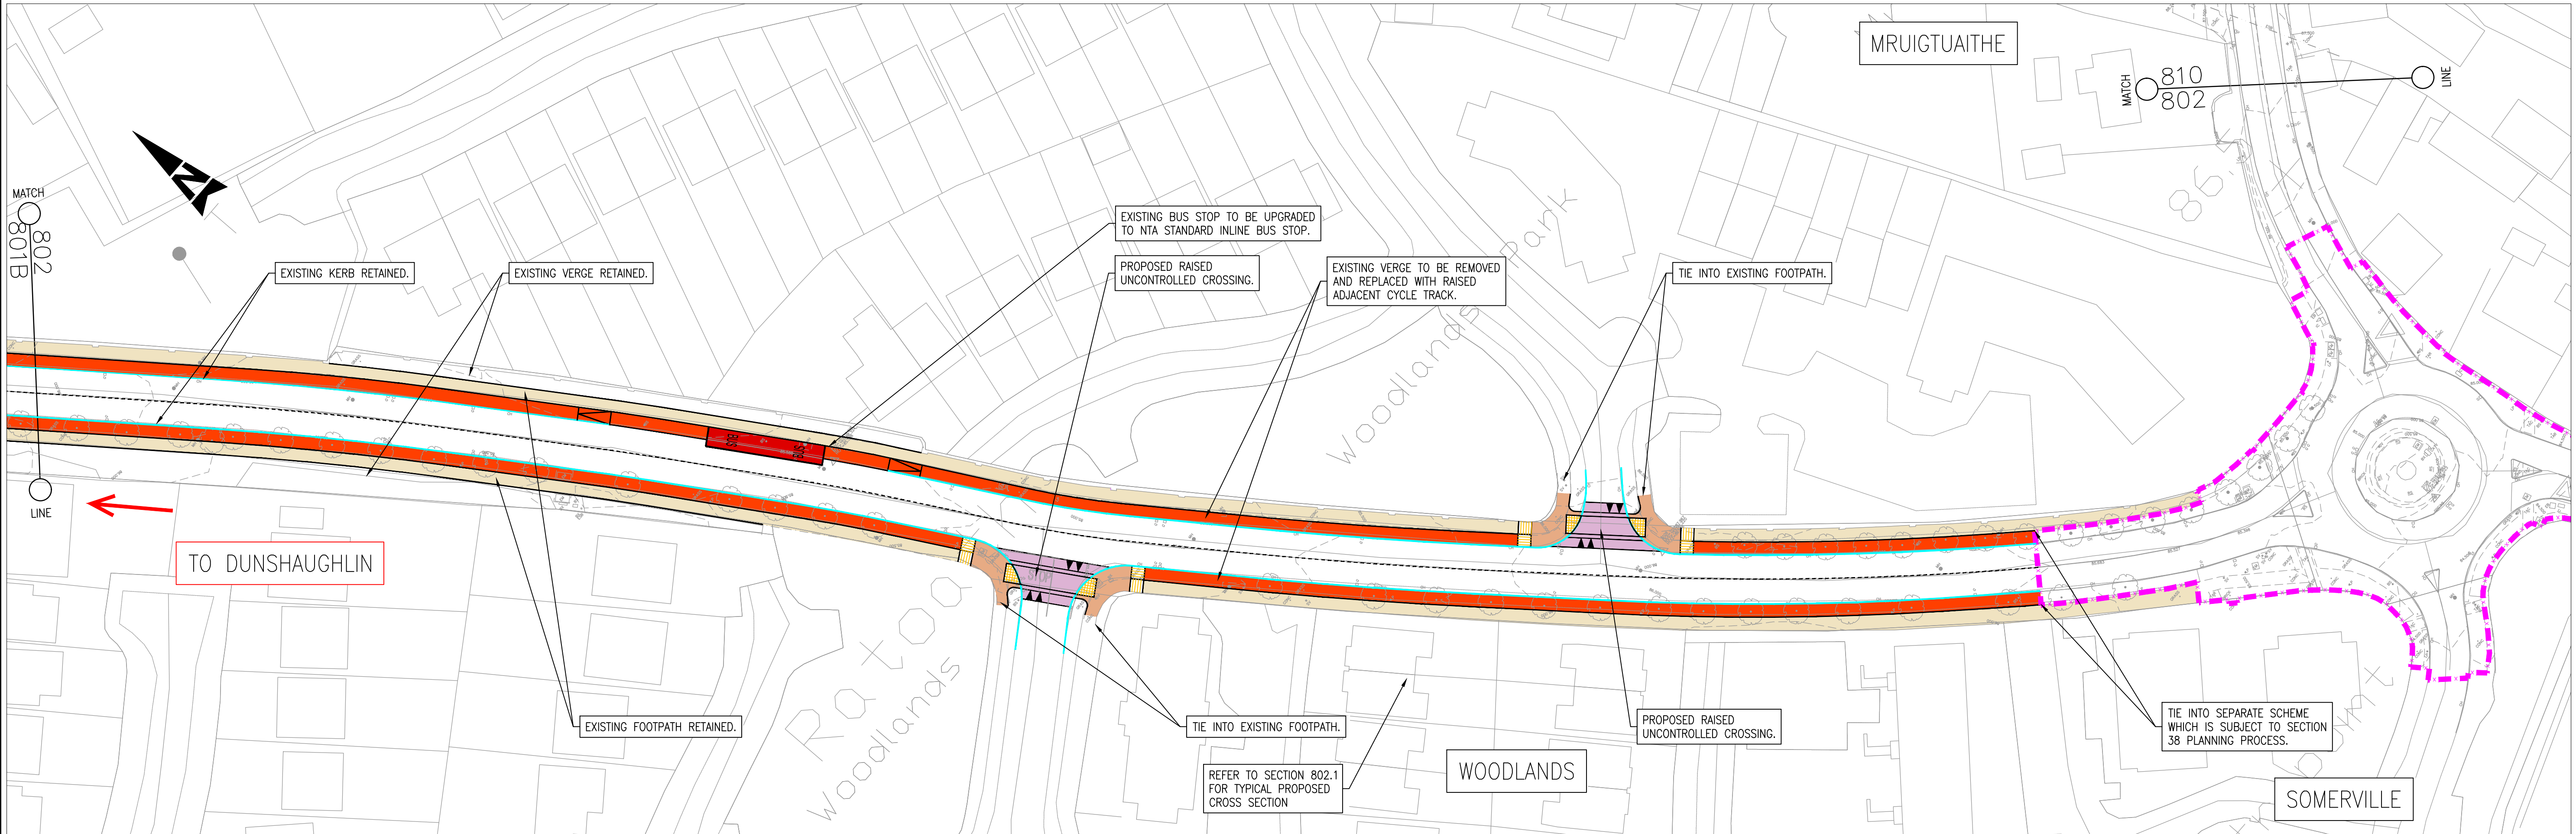

- NOTES:
- SCHEME TO BE SUBJECT TO PUBLIC LIGHTING DESIGN AT DETAIL DESIGN STAGE. EXISTING & PROPOSED LIGHTING SHOWN ALONG GREENWAY SCHEME.
 - WHERE WORKS ARE PROPOSED, EXISTING TREES TO BE RETAINED WHERE POSSIBLE.
 - RAISED CROSSINGS AND JUNCTION TABLES TO BE "BITMAC" (ASPHALT CONCRETE) WITH COLOURED STONE.

© ORDNANCE SURVEY IRELAND LICENSE No. AR 0082519
ORDNANCE SURVEY IRELAND & GOVERNMENT OF IRELAND



- LEGEND :
- CYCLE TRACK/CYCLE LANE
 - SHARED PEDESTRIAN/CYCLE PATH
 - FOOTPATH
 - RAISED CROSSING/RAISED JUNCTION
 - BUILD OUT/TRAFFIC ISLAND
 - NEW CARRIAGEWAY
 - BUS STOP
 - STEPPED ACCESS
 - BOARDWALK
 - TACTILE PAVING - BEGINNING/END OF SHARED PATH
 - TACTILE PAVING - CONTROLLED CROSSING
 - TACTILE PAVING - UNCONTROLLED CROSSING
 - EXISTING KERB TO BE RETAINED
 - PROPOSED KERB
 - SHARED STREET
 - SEPARATE SCHEME
 - EXISTING PUBLIC LIGHTING COLUMN
 - PROPOSED PUBLIC LIGHTING COLUMN

Rev	Description	By	Date	Chk'd	Auth
D	PART 8	BM	21.02.20	CF	KB
C	DRAFT	CMK	21.04.17	CF	KB
B	AMENDMENTS	CMK	14.02.17	CF	KB
A	CLIENT REVIEW	CMK	22.12.16	CF	KB
-	WORKING DRAFT	CMK	16.12.16	CF	KB

ATKINS
Member of the SNC-Lavalin Group

Atkins House, 150-155 Airside
Business Park, Swords, Co. Dublin
Tel (+353) 01 810 8000
Fax (+353) 01 810 8001



Unit 2B, 2200 Cork Airport
Business Park, Cork
Tel (+353) 021 429 0300
Fax (+353) 021 429 0360

1st Floor Technology House
Parkmore Technology Park, Galway
Tel (+353) 091 786 050
Fax (+353) 091 779 830

Client		Title	
MEATH COUNTY COUNCIL		PART 8 GENERAL LAYOUT SHEET 2 OF 15	
Project		Original Scale	
RATOATH PEDESTRIAN AND CYCLE SCHEME		1:500 at A1 1:1000 at A3	
Status		Drawing Number	
		5139451 / HW / 802	
Design/Drawn		Checked	
CMK		CF	
Date		Date	
16.12.16		16.12.16	
Authorised		Rev	
KB		D	

A1

DO NOT SCALE

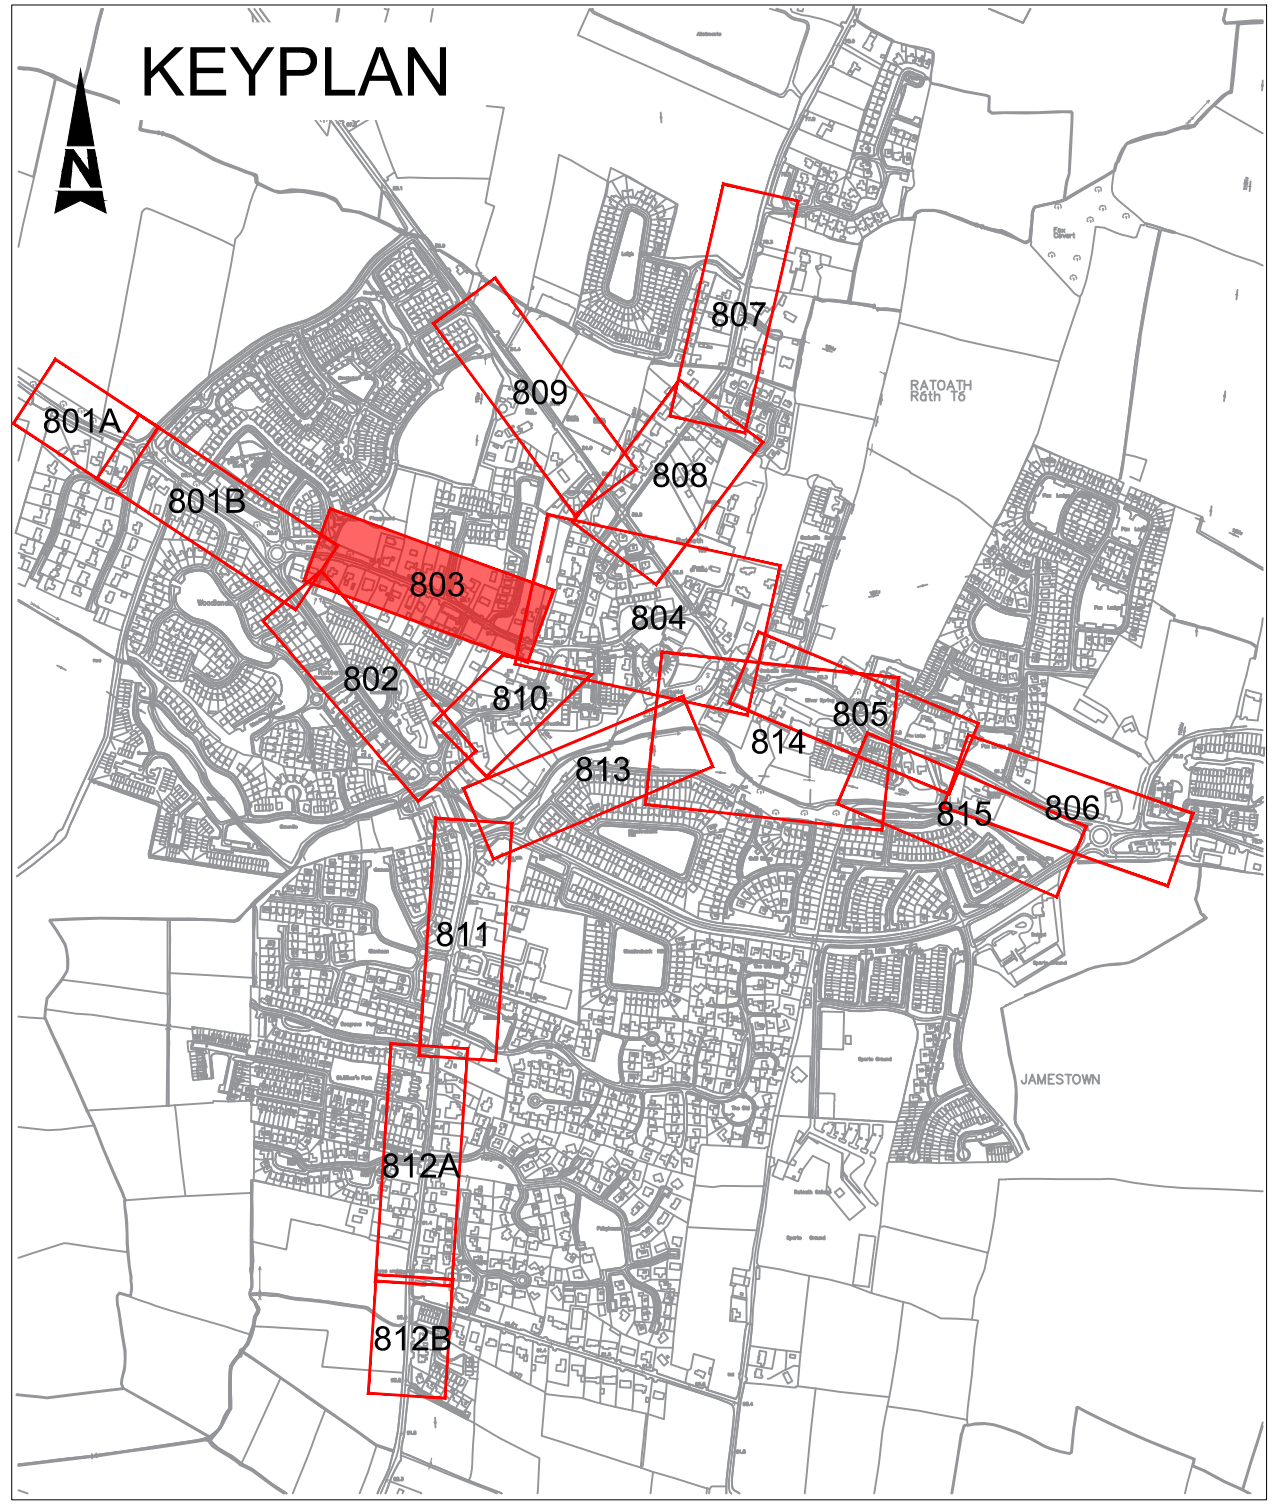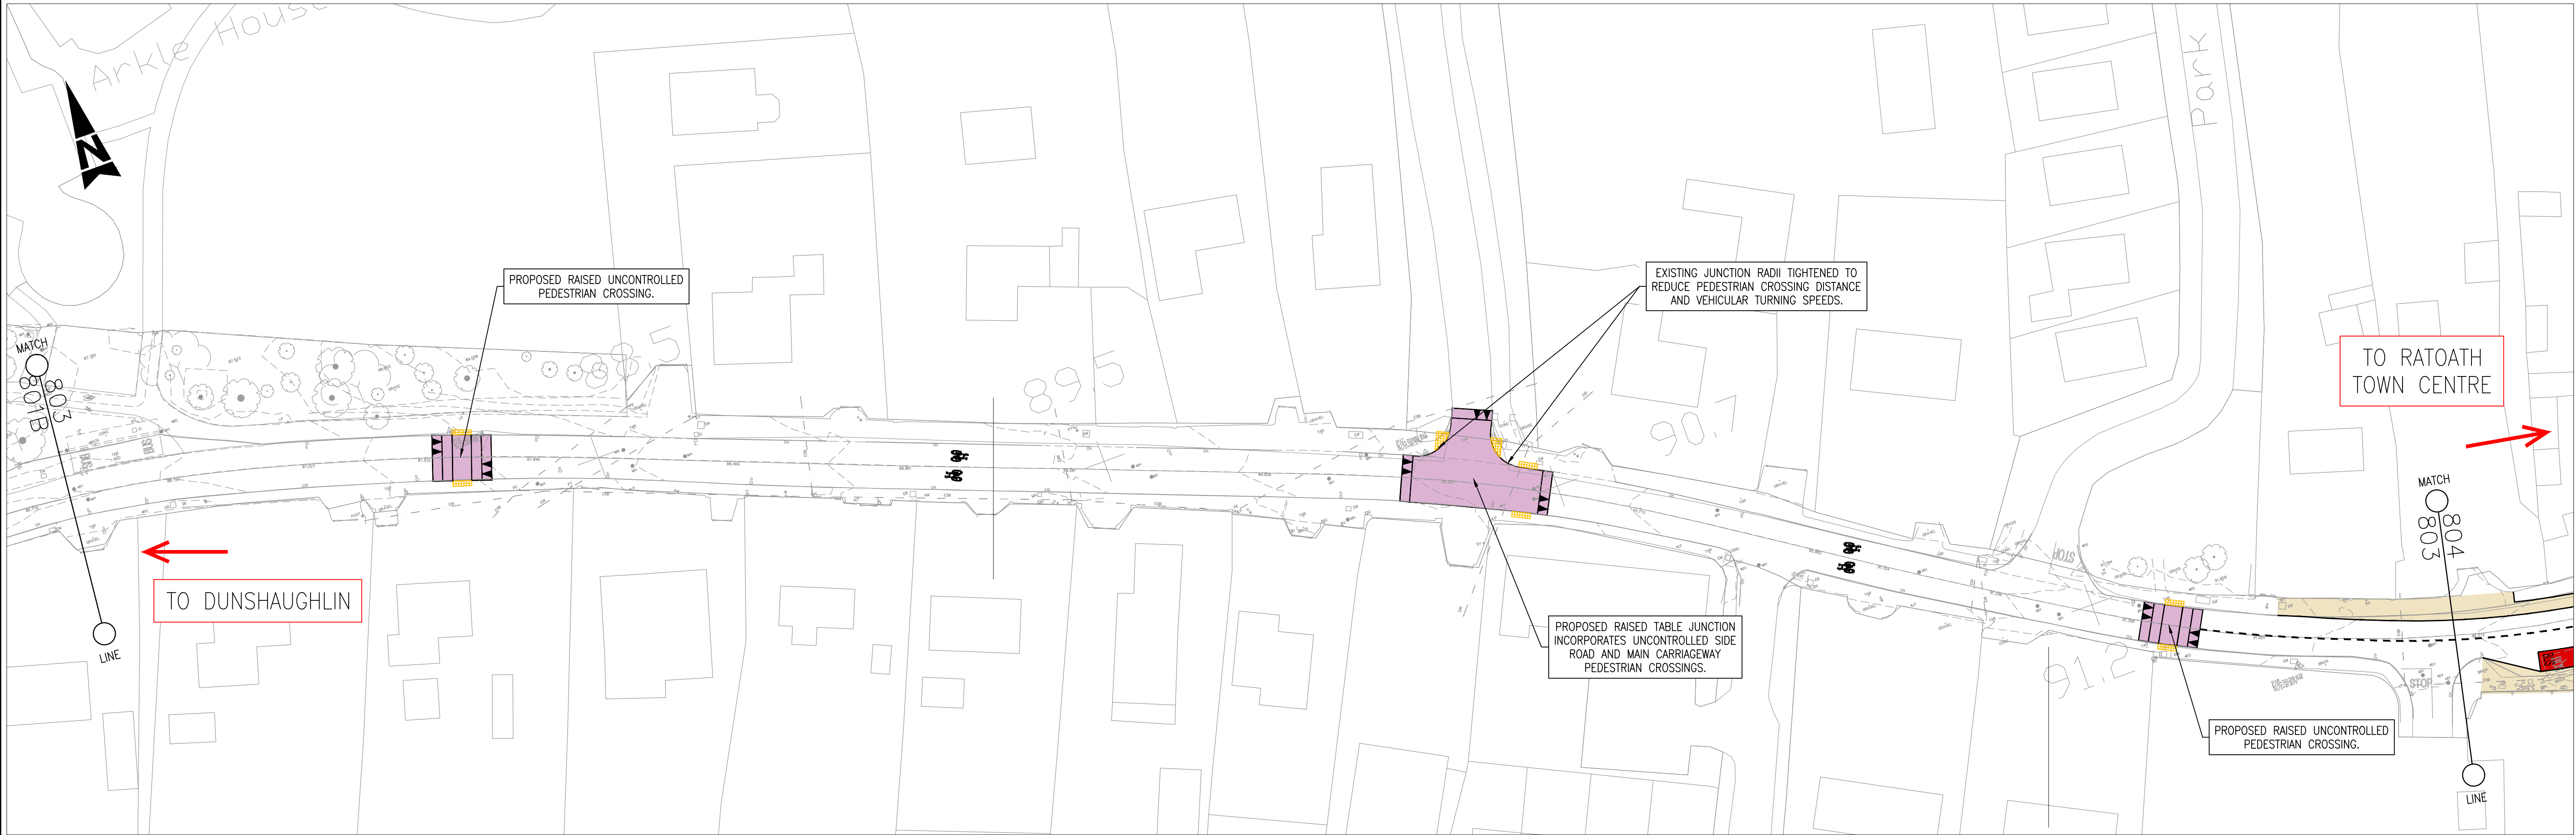

- NOTES:
- SCHEME TO BE SUBJECT TO PUBLIC LIGHTING DESIGN AT DETAIL DESIGN STAGE. EXISTING & PROPOSED LIGHTING SHOWN ALONG GREENWAY SCHEME.
 - WHERE WORKS ARE PROPOSED, EXISTING TREES TO BE RETAINED WHERE POSSIBLE.
 - RAISED CROSSINGS AND JUNCTION TABLES TO BE "BITMAC" (ASPHALT CONCRETE) WITH COLOURED STONE.

© ORDNANCE SURVEY IRELAND LICENSE No. AR 0082519
ORDNANCE SURVEY IRELAND & GOVERNMENT OF IRELAND



- LEGEND :
- CYCLE TRACK/CYCLE LANE
 - SHARED PEDESTRIAN/CYCLE PATH
 - FOOTPATH
 - RAISED CROSSING/RAISED JUNCTION
 - BUILD OUT/TRAFFIC ISLAND
 - NEW CARRIAGEWAY
 - BUS STOP
 - STEPPED ACCESS
 - BOARDWALK
 - TACTILE PAVING - BEGINNING/END OF SHARED PATH
 - TACTILE PAVING - CONTROLLED CROSSING
 - TACTILE PAVING - UNCONTROLLED CROSSING
 - EXISTING KERB TO BE RETAINED
 - PROPOSED KERB
 - SEPARATE SCHEME
 - EXISTING PUBLIC LIGHTING COLUMN
 - PROPOSED PUBLIC LIGHTING COLUMN

D	PART 8	BM	21.02.20	CF	KB
C	DRAFT	CMK	21.04.17	CF	KB
B	AMENDMENTS	CMK	14.02.17	CF	KB
A	CLIENT REVIEW	CMK	22.12.16	CF	KB
-	WORKING DRAFT	CMK	16.12.16	CF	KB
Rev	Description	By	Date	Chk'd	Auth


ATKINS
Member of the SNC-Lavalin Group

Atkins House, 150-155 Ainslie Business Park, Swords, Co. Dublin
Tel (+353) 01 810 8000
Fax (+353) 01 810 8001

Unit 2B, 2200 Cork Airport Business Park, Cork
Tel (+353) 021 429 0300
Fax (+353) 021 429 0360


1st Floor Technology House Parkmore Technology Park, Galway
Tel (+353) 091 786 050
Fax (+353) 091 779 830

Client	MEATH COUNTY COUNCIL	Title	PART 8 GENERAL LAYOUT SHEET 3 OF 15
Project	RATOATH PEDESTRIAN AND CYCLE SCHEME	Original Scale	1:500 at A1 1:1000 at A3
		Design/Drawn	CMK
		Checked	CF
		Authorised	KB
		Date	16.12.16
		Date	16.12.16
		Date	16.12.16
Status	5139451 / HW / 803	Drawing Number	
		Rev	D

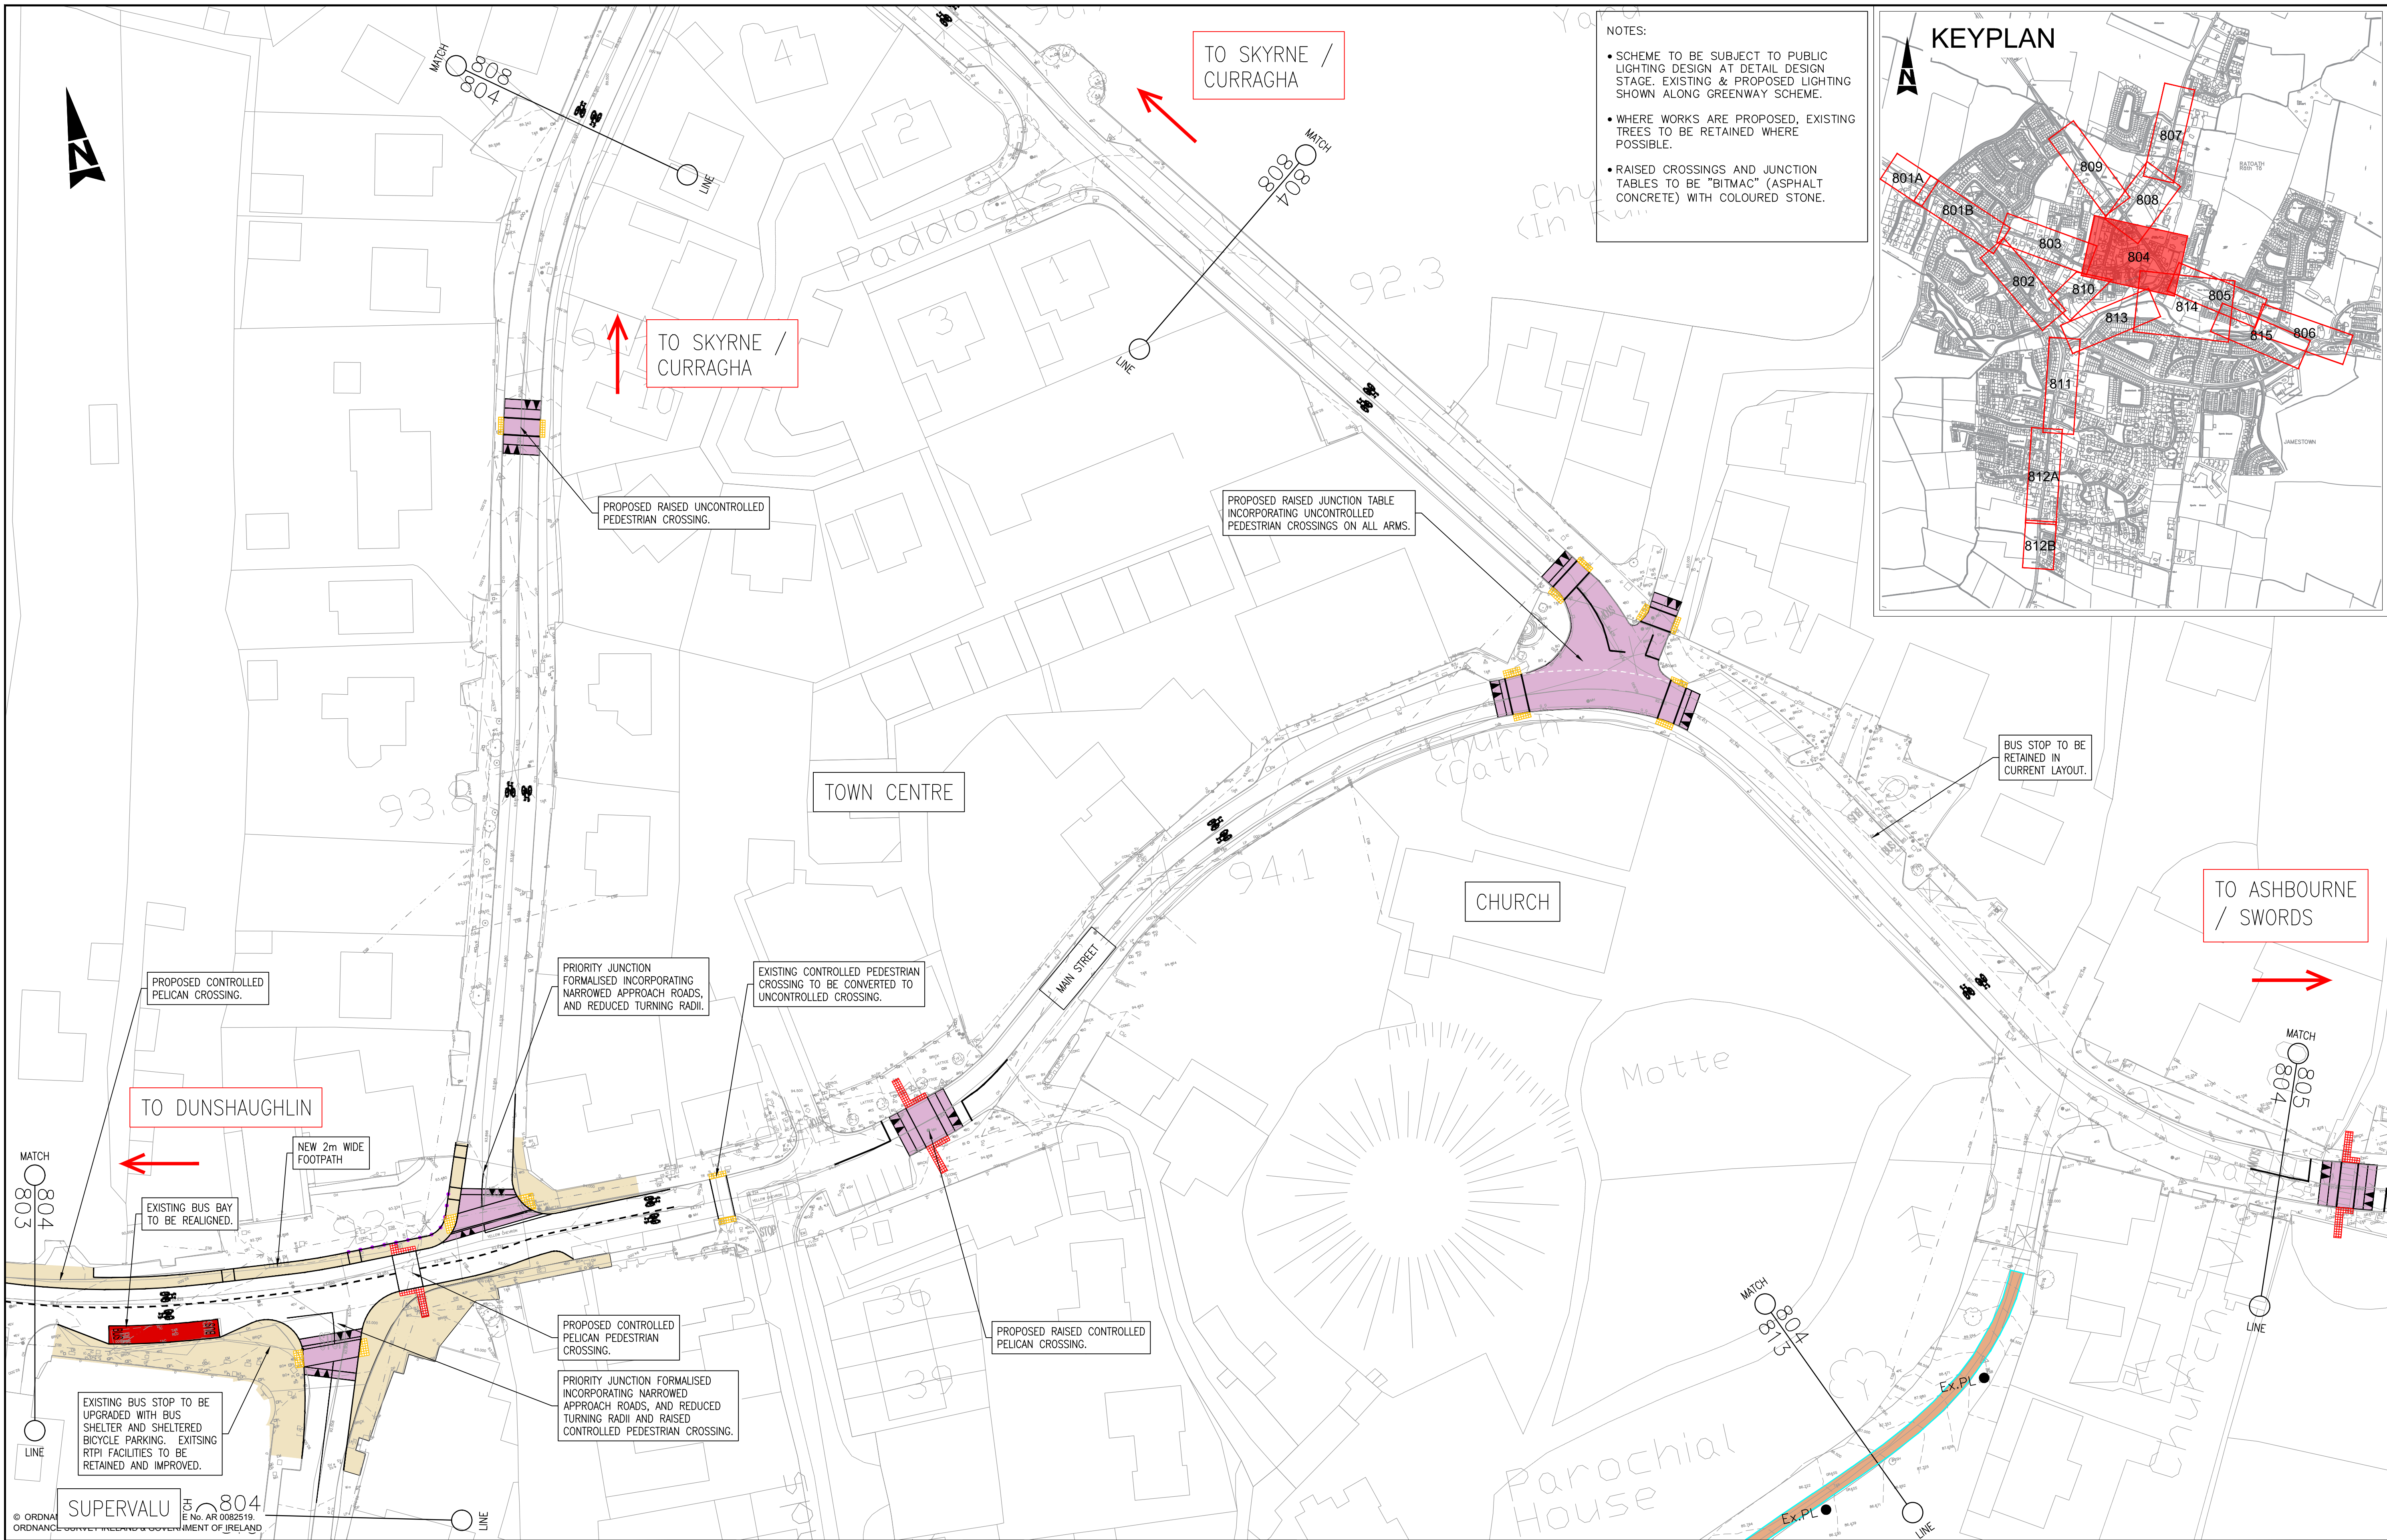

NOTES:

- SCHEME TO BE SUBJECT TO PUBLIC LIGHTING DESIGN AT DETAIL DESIGN STAGE. EXISTING & PROPOSED LIGHTING SHOWN ALONG GREENWAY SCHEME.
- WHERE WORKS ARE PROPOSED, EXISTING TREES TO BE RETAINED WHERE POSSIBLE.
- RAISED CROSSINGS AND JUNCTION TABLES TO BE "BITMAC" (ASPHALT CONCRETE) WITH COLOURED STONE.

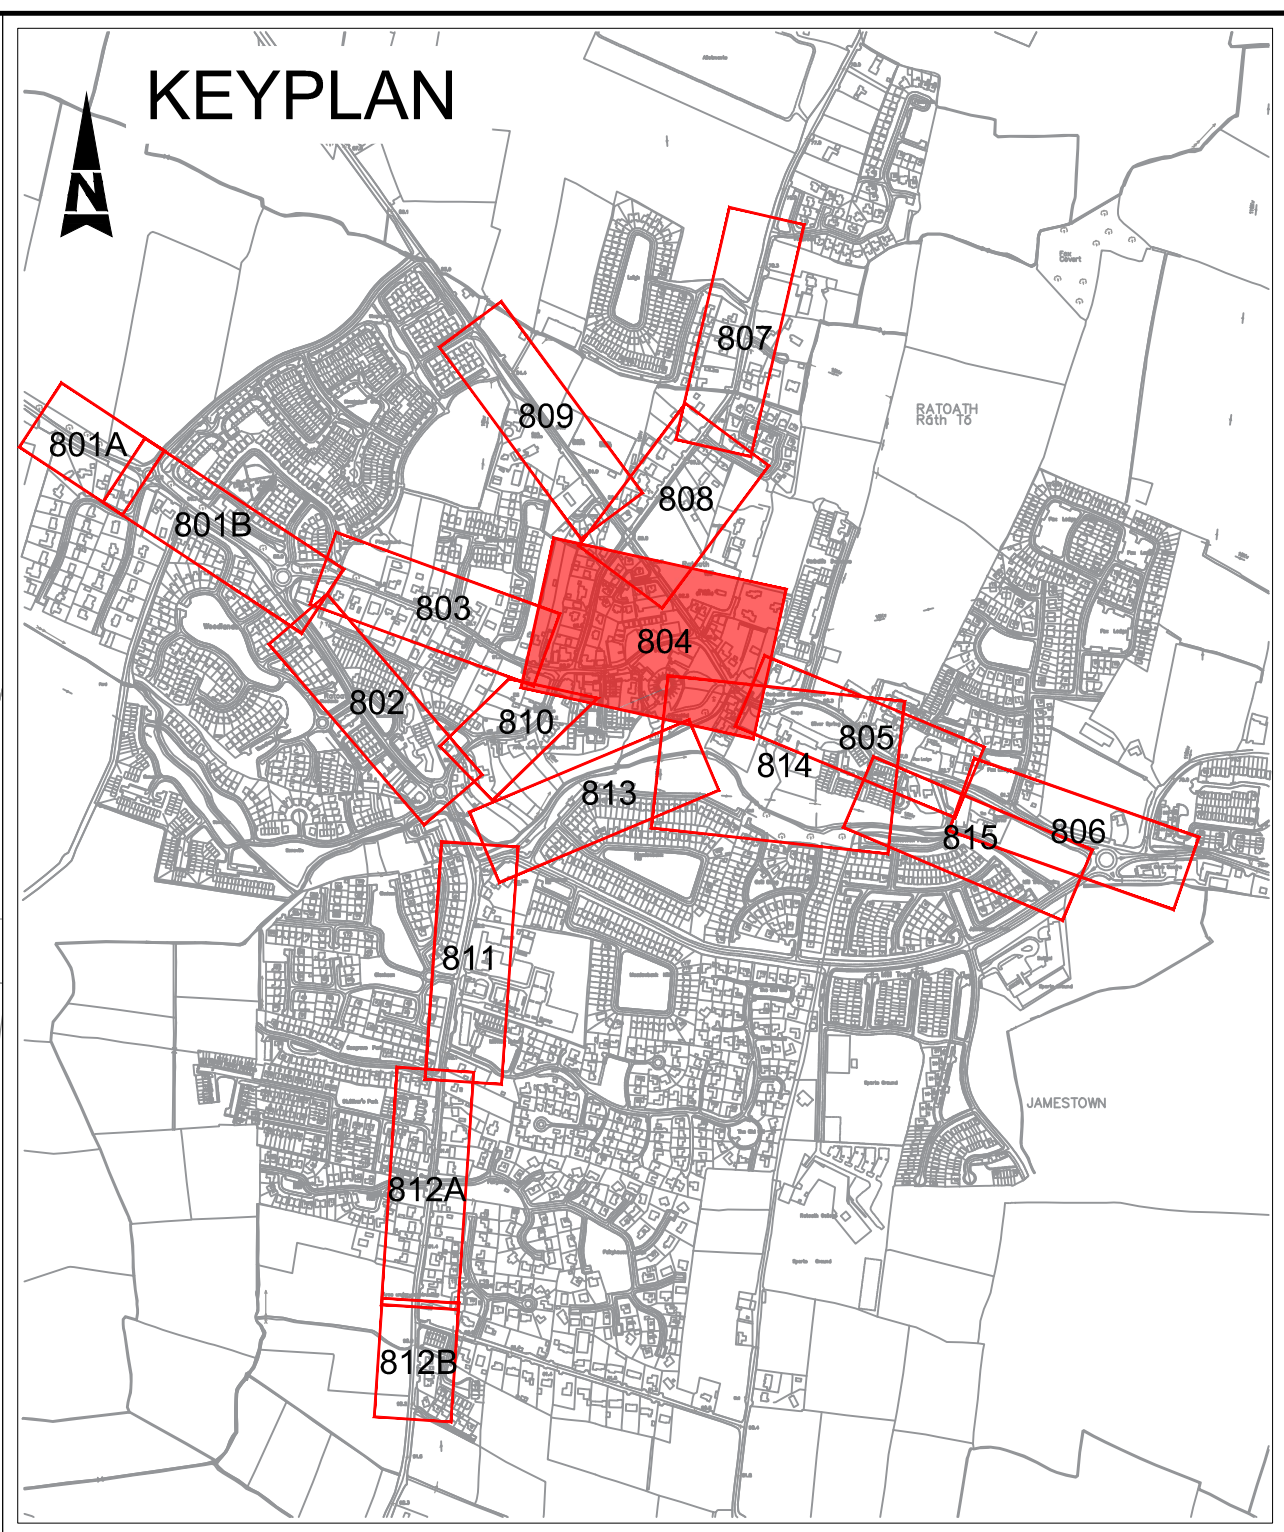



NTA
Údarás Náisiúnta Iompair
National Transport Authority

LEGEND :

- CYCLE TRACK/CYCLE LANE
- SHARED PEDESTRIAN/CYCLE PATH
- FOOTPATH
- RAISED CROSSING/RAISED JUNCTION
- BUILD OUT/TRAFFIC ISLAND
- NEW CARRIAGEWAY
- BUS STOP
- STEPPED ACCESS
- BOARDWALK
- TACTILE PAVING - BEGINNING/END OF SHARED PATH
- TACTILE PAVING - CONTROLLED CROSSING
- TACTILE PAVING - UNCONTROLLED CROSSING
- EXISTING KERB TO BE RETAINED
- PROPOSED KERB
- SHARED STREET
- SEPARATE SCHEME
- EXISTING PUBLIC LIGHTING COLUMN
- PROPOSED PUBLIC LIGHTING COLUMN

E	PART 8	BM	21.02.20	CF	KB
D	DRAFT	BM	30.05.19	CF	KB
C	DRAFT	CMK	21.04.17	CF	KB
B	AMENDMENTS	CMK	14.02.17	CF	KB
A	CLIENT REVIEW	CMK	22.12.16	CF	KB
-	WORKING DRAFT	CMK	16.12.16	CF	KB
Rev	Description	By	Date	Chk'd	Auth



ATKINS
Member of the SNC-Lavalin Group

Atkins House, 150-155 Airside
Business Park, Swords, Co. Dublin
Tel (+353) 01 810 8000
Fax (+353) 01 810 8001

Unit 2B, 2200 Cork Airport
Business Park, Cork
Tel (+353) 021 429 0300
Fax (+353) 021 429 0360

1st Floor Technology House
Parkmore Technology Park, Galway
Tel (+353) 091 786 050
Fax (+353) 091 779 830

Client

MEATH COUNTY COUNCIL

Project

RATOATH PEDESTRIAN AND CYCLE SCHEME


Title

PART 8 GENERAL LAYOUT SHEET 4 OF 15

Original Scale	Design/Drawn	Checked	CF	Authorised	KB
1:500 at A1 1:1000 at A3	CMK	16.12.16	16.12.16	16.12.16	16.12.16
Status	Drawing Number	5139451 / HW / 804			Rev

A1

DO NOT SCALE

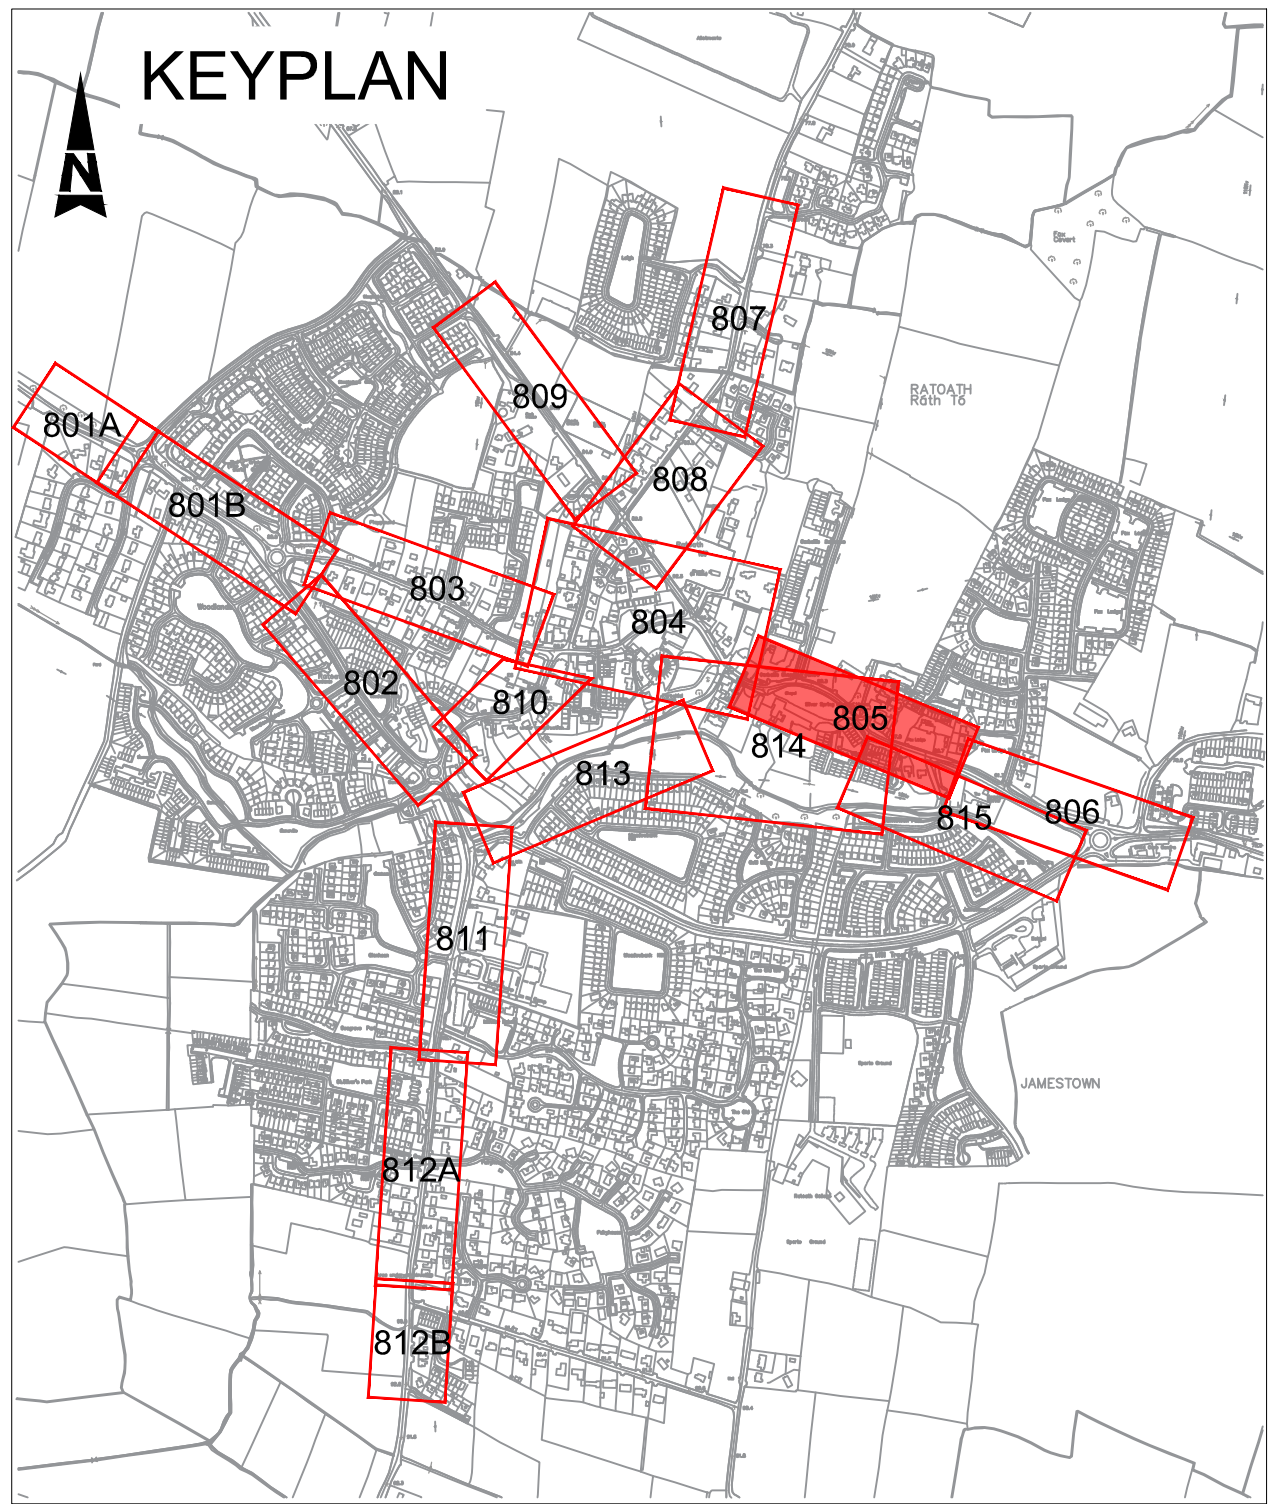

NOTES:

- SCHEME TO BE SUBJECT TO PUBLIC LIGHTING DESIGN AT DETAIL DESIGN STAGE. EXISTING & PROPOSED LIGHTING SHOWN ALONG GREENWAY SCHEME.
- WHERE WORKS ARE PROPOSED, EXISTING TREES TO BE RETAINED WHERE POSSIBLE.
- RAISED CROSSINGS AND JUNCTION TABLES TO BE "BITMAC" (ASPHALT CONCRETE) WITH COLOURED STONE.

© ORDNANCE SURVEY IRELAND LICENSE No. AR 0082519
ORDNANCE SURVEY IRELAND & GOVERNMENT OF IRELAND



- LEGEND :
- CYCLE TRACK/CYCLE LANE
 - SHARED PEDESTRIAN/CYCLE PATH
 - FOOTPATH
 - RAISED CROSSING/RAISED JUNCTION
 - BUILD OUT/TRAFFIC ISLAND
 - NEW CARRIAGEWAY
 - BUS STOP
 - STEPPED ACCESS
 - BOARDWALK
 - TACTILE PAVING - BEGINNING/END OF SHARED PATH
 - TACTILE PAVING - CONTROLLED CROSSING
 - TACTILE PAVING - UNCONTROLLED CROSSING
 - EXISTING KERB TO BE RETAINED
 - PROPOSED KERB
 - SHARED STREET
 - SEPARATE SCHEME
 - EXISTING PUBLIC LIGHTING COLUMN
 - PROPOSED PUBLIC LIGHTING COLUMN

D	PART 8	BM	21.02.20	CF	KB
C	DRAFT	CMK	21.04.17	CF	KB
B	AMENDMENTS	CMK	14.02.17	CF	KB
A	CLIENT REVIEW	CMK	22.12.16	CF	KB
-	WORKING DRAFT	CMK	16.12.16	CF	KB
Rev	Description	By	Date	Chk'd	Auth

ATKINS
Member of the SNC-Lavalin Group


Atkins House, 150-155 Ainslie Business Park, Swords, Co. Dublin
Tel (+353) 01 810 8000
Fax (+353) 01 810 8001

Unit 2B, 2200 Cork Airport Business Park, Cork
Tel (+353) 021 429 0300
Fax (+353) 021 429 0360

1st Floor Technology House Parkmore Technology Park, Galway
Tel (+353) 091 786 050
Fax (+353) 091 779 830

Client	MEATH COUNTY COUNCIL	Title	PART 8 GENERAL LAYOUT SHEET 5 OF 15
Project	RATOATH PEDESTRIAN AND CYCLE SCHEME	Original Scale	1:500 at A1 1:1000 at A3
Status	Drawing Number	Design/Drawn	CMK
	5139451 / HW / 805	Checked	CF
		Date	16.12.16
		Authorised	KB
		Date	16.12.16
		Rev	D

File: 5139451 HW 805.dwg
Date: Feb 21, 2020 - 5:49pm
Plotted by: bmskovic

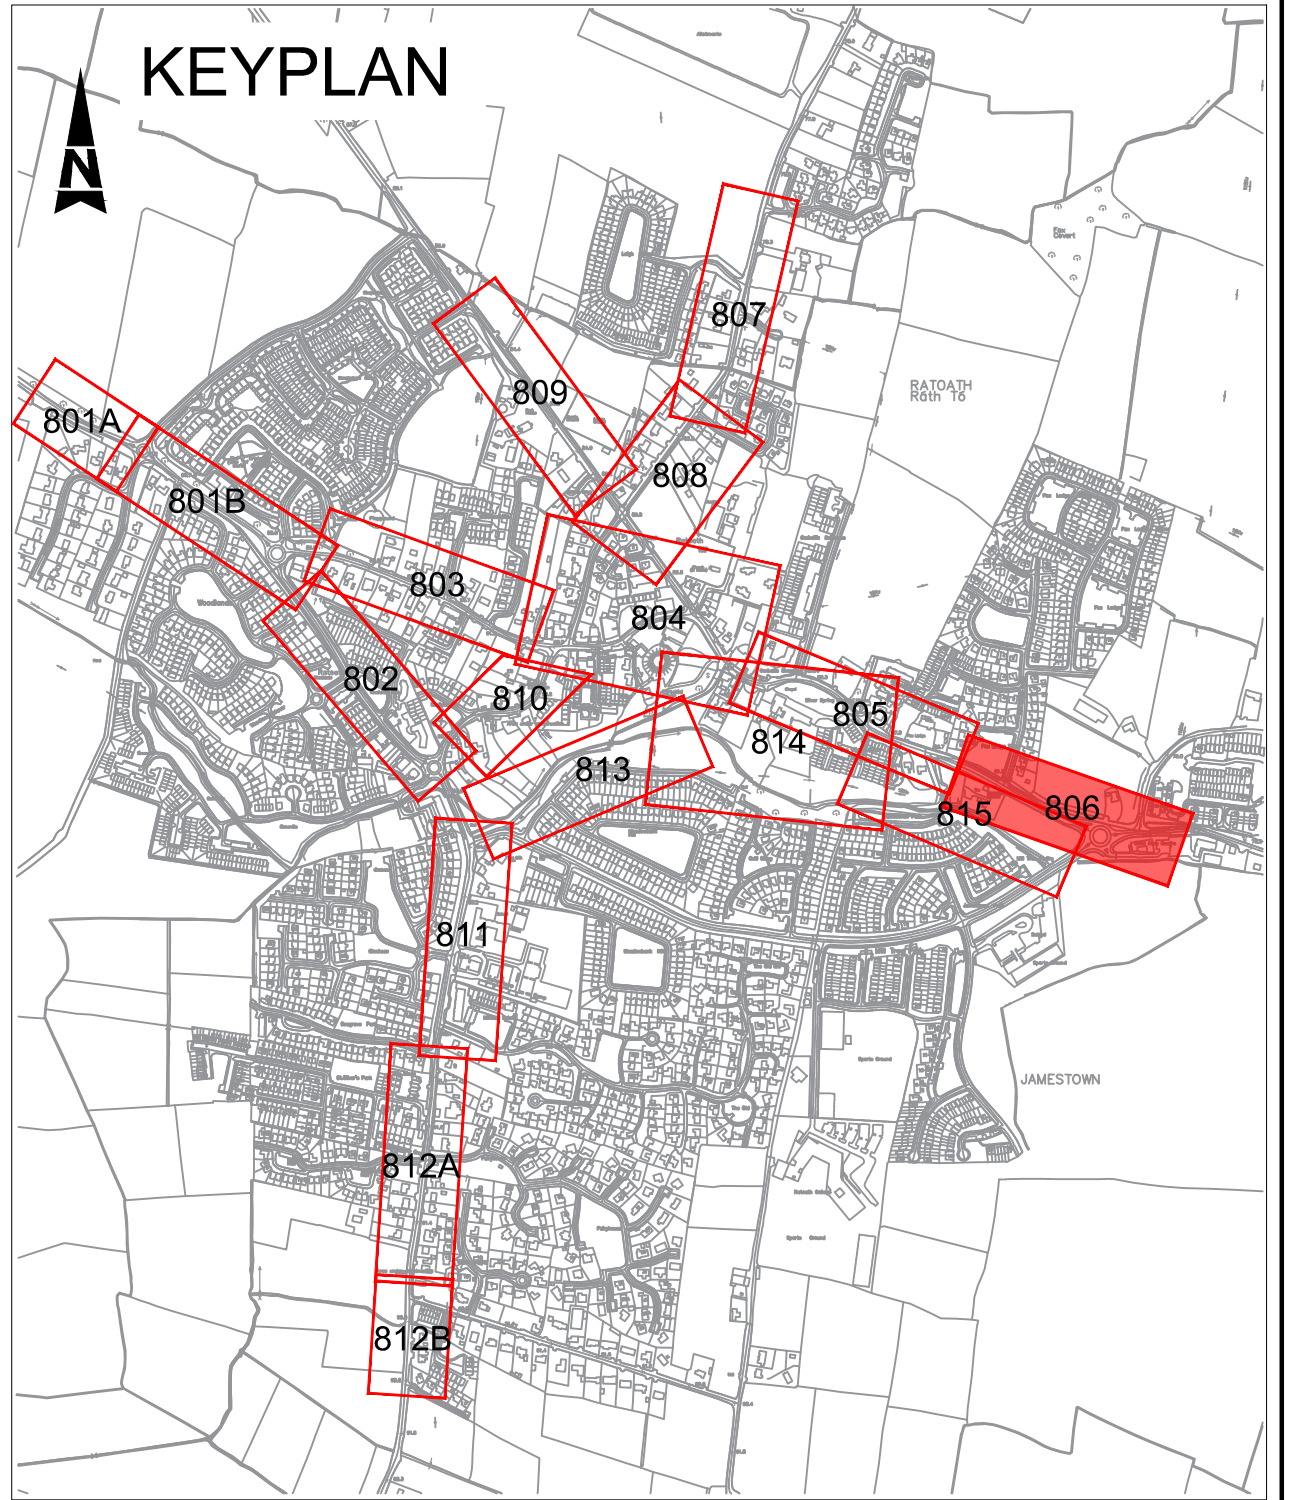

NOTES:

- SCHEME TO BE SUBJECT TO PUBLIC LIGHTING DESIGN AT DETAIL DESIGN STAGE. EXISTING & PROPOSED LIGHTING SHOWN ALONG GREENWAY SCHEME.
- WHERE WORKS ARE PROPOSED, EXISTING TREES TO BE RETAINED WHERE POSSIBLE.
- RAISED CROSSINGS AND JUNCTION TABLES TO BE "BITMAC" (ASPHALT CONCRETE) WITH COLOURED STONE.



LEGEND :

	CYCLE TRACK/CYCLE LANE		TACTILE PAVING - BEGINNING/END OF SHARED PATH
	SHARED PEDESTRIAN/CYCLE PATH		TACTILE PAVING - CONTROLLED CROSSING
	FOOTPATH		TACTILE PAVING - UNCONTROLLED CROSSING
	RAISED CROSSING/RAISED JUNCTION		EXISTING KERB TO BE RETAINED
	BUILD OUT/TRAFFIC ISLAND		PROPOSED KERB SHARED STREET
	NEW CARRIAGEWAY		SEPARATE SCHEME
	BUS STOP		Ex.Pt. ● EXISTING PUBLIC LIGHTING COLUMN
	STEPPED ACCESS		PPL ● PROPOSED PUBLIC LIGHTING COLUMN
	BOARDWALK		

[illegible]



ATKINS
Member of the SNC-Lavalin Group

Atkins House, 150-155 Airside Business Park, Swords, Co. Dublin	Unit 2B, 2200 Cork Airport Business Park, Cork	1st Floor Technology House Parkmore Technology Park, Galway
Tel (+353) 01 810 8000	Tel (+353) 021 429 0300	Tel (+353) 091 786 050
Fax (+353) 01 810 8001	Fax (+353) 021 429 0360	Fax (+353) 091 779 830

Client	MEATH COUNTY COUNCIL		Title					
Project			PART 8 GENERAL LAYOUT SHEET 6 OF 15					
			Original Scale		Design/Drawn		Checked	Authorised
			1:500 at A1 1:1000 at A3		CMK		CF	KB
RATOATH PEDESTRIAN AND CYCLE SCHEME			Date 16.12.16		Date 16.12.16		Date 16.12.16	
			Status		Drawing Number		Rev	
			5139451 / HW / 806				D	

A1

DO NOT SCALE

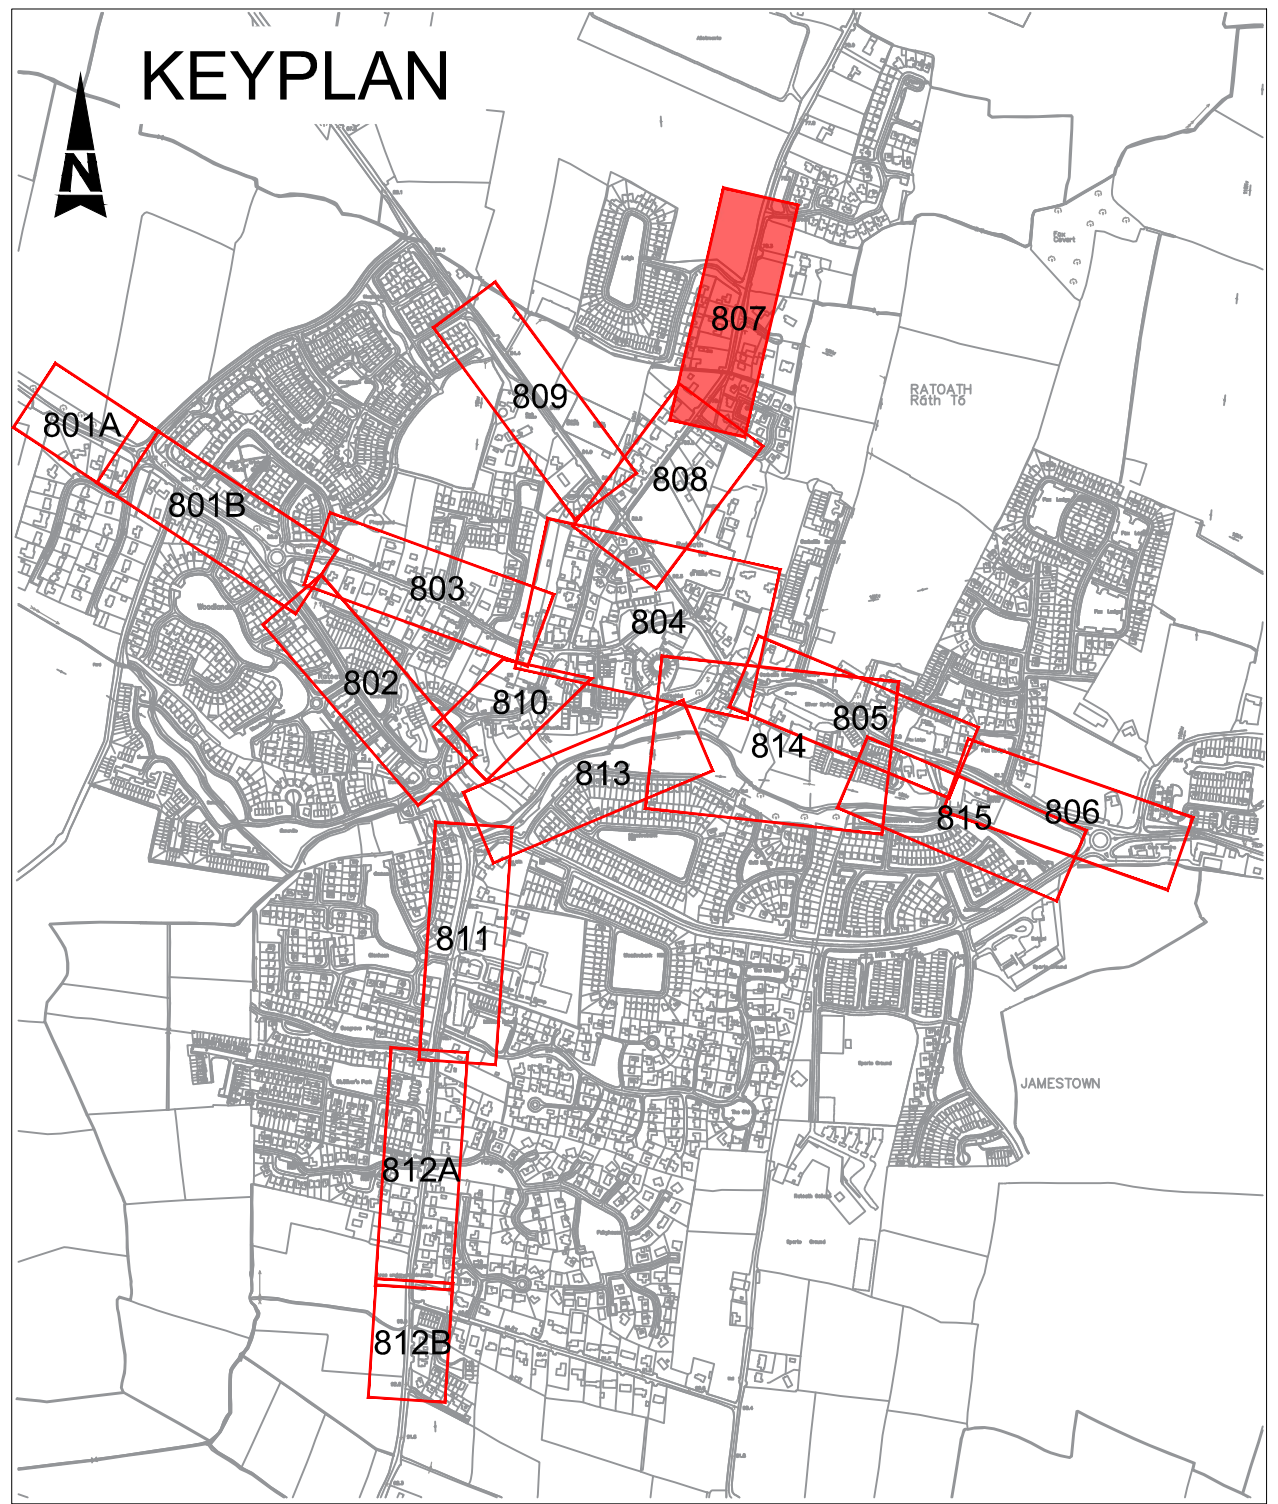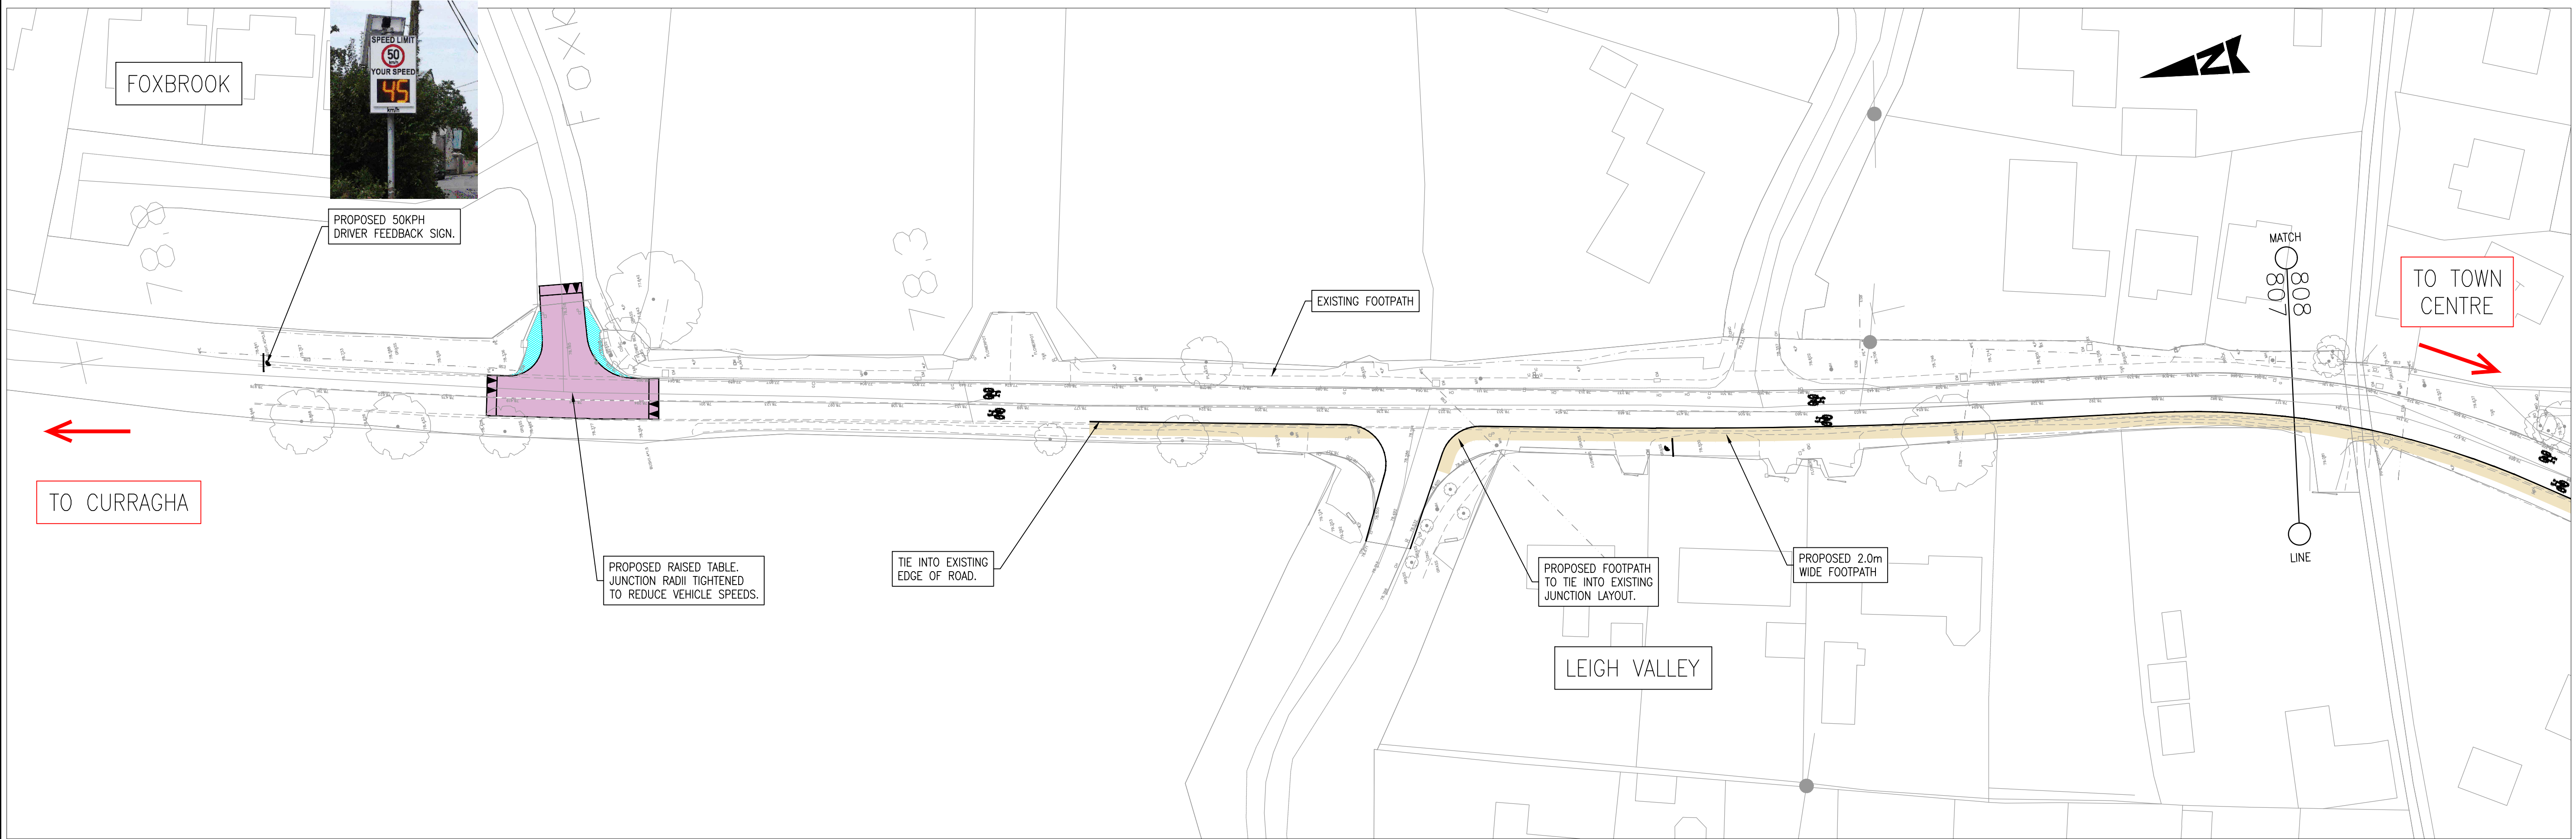

- NOTES:
- SCHEME TO BE SUBJECT TO PUBLIC LIGHTING DESIGN AT DETAIL DESIGN STAGE. EXISTING & PROPOSED LIGHTING SHOWN ALONG GREENWAY SCHEME.
 - WHERE WORKS ARE PROPOSED, EXISTING TREES TO BE RETAINED WHERE POSSIBLE.
 - RAISED CROSSINGS AND JUNCTION TABLES TO BE "BITMAC" (ASPHALT CONCRETE) WITH COLOURED STONE.

© ORDNANCE SURVEY IRELAND LICENSE No. AR 0082519
ORDNANCE SURVEY IRELAND & GOVERNMENT OF IRELAND



- LEGEND :
- CYCLE TRACK/CYCLE LANE
 - SHARED PEDESTRIAN/CYCLE PATH
 - FOOTPATH
 - RAISED CROSSING/RAISED JUNCTION
 - BUILD OUT/TRAFFIC ISLAND
 - NEW CARRIAGEWAY
 - BUS STOP
 - STEPPED ACCESS
 - BOARDWALK
 - TACTILE PAVING - BEGINNING/END OF SHARED PATH
 - TACTILE PAVING - CONTROLLED CROSSING
 - TACTILE PAVING - UNCONTROLLED CROSSING
 - EXISTING KERB TO BE RETAINED
 - PROPOSED KERB
 - SHARED STREET
 - SEPARATE SCHEME
 - EXISTING PUBLIC LIGHTING COLUMN
 - PROPOSED PUBLIC LIGHTING COLUMN

Rev	Description	By	Date	Chk'd	Auth
D	PART 8		21.02.20	CF	KB
C	DRAFT		21.04.17	CF	KB
B	AMENDMENTS		14.02.17	CF	KB
A	CLIENT REVIEW		22.12.16	CF	KB
-	WORKING DRAFT		16.12.16	CF	KB


ATKINS
Member of the SNC-Lavalin Group

Alkins House, 150-155 Ainslie Business Park, Swords, Co. Dublin
Tel (+353) 01 810 8000
Fax (+353) 01 810 8001


Unit 2B, 2200 Cork Airport Business Park, Cork
Tel (+353) 021 429 0300
Fax (+353) 021 429 0360

1st Floor Technology House Parkmore Technology Park, Galway
Tel (+353) 091 786 050
Fax (+353) 091 779 830

Client	MEATH COUNTY COUNCIL	Title	PART 8 GENERAL LAYOUT SHEET 7 OF 15
Project	RATOATH PEDESTRIAN AND CYCLE SCHEME	Original Scale	1:500 at A1 1:1000 at A3
Design/Drawn	CMK	Checked	CF
Date	16.12.16	Date	16.12.16
Authorised	KB	Date	16.12.16
Status	5139451 / HW / 807	Rev	D

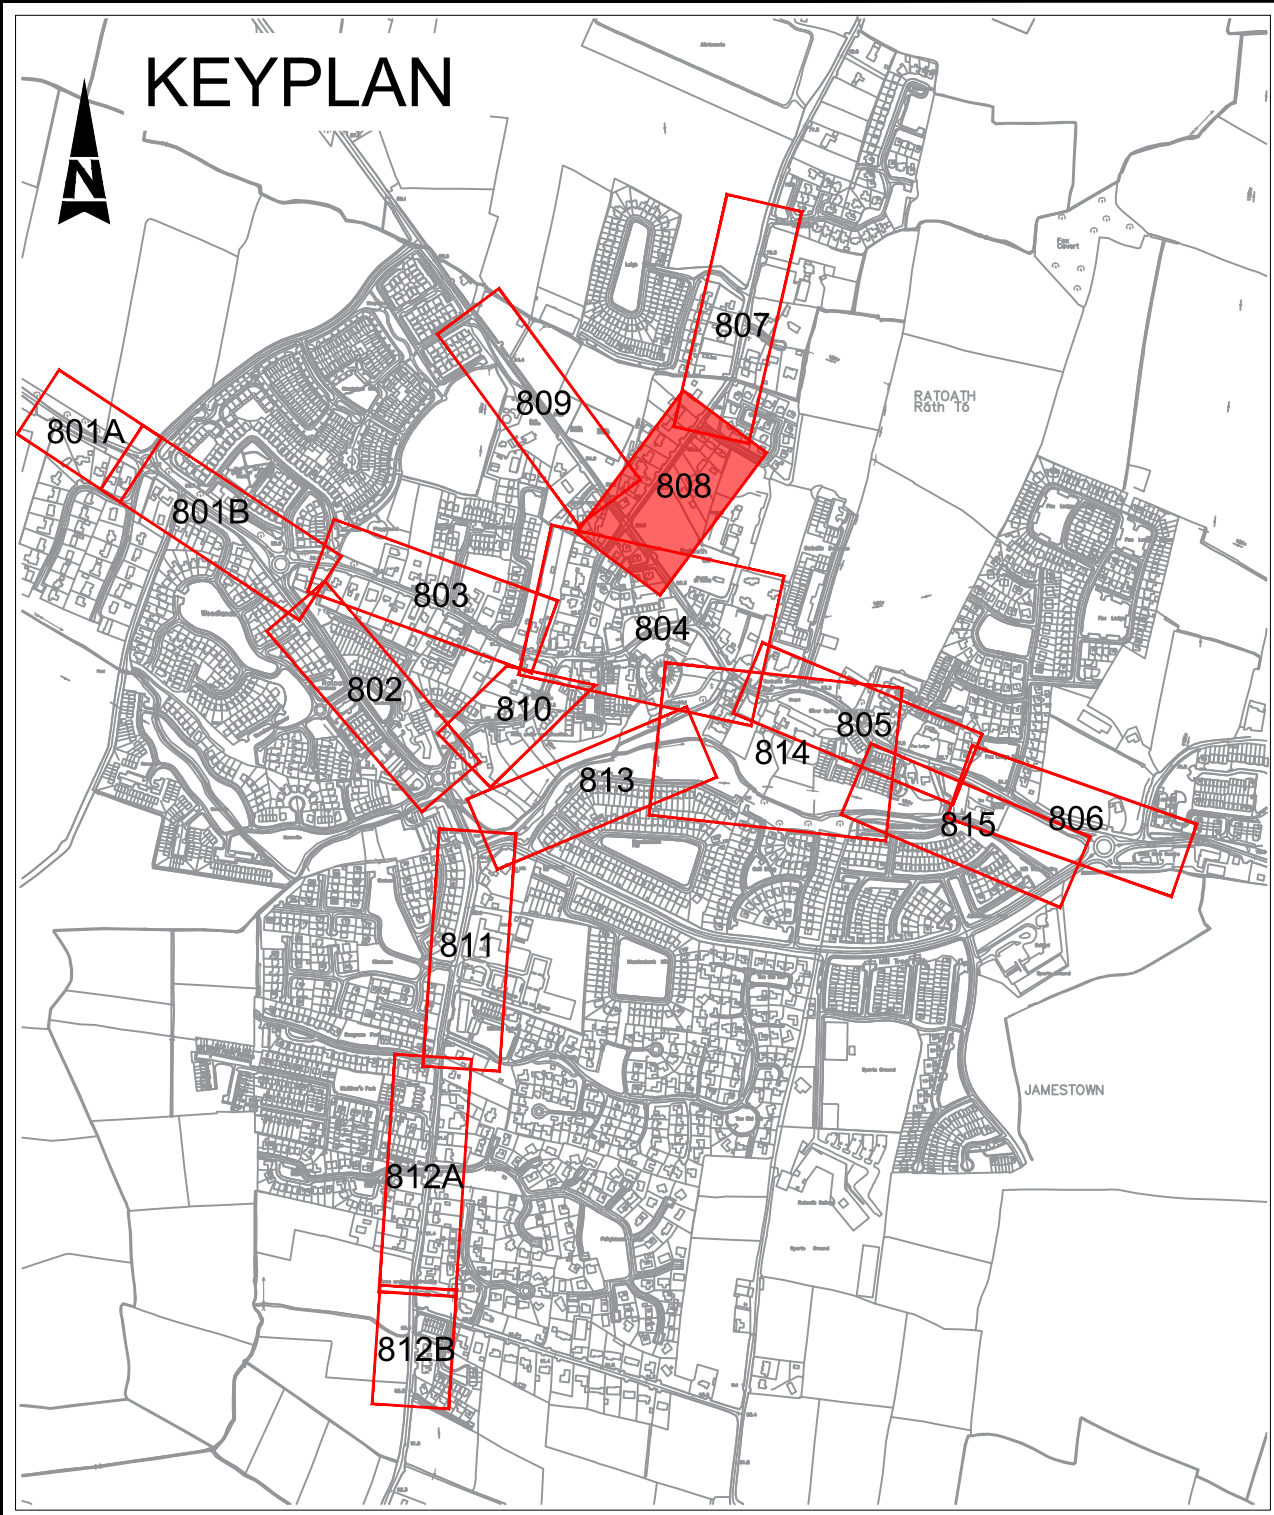

- NOTES:
- SCHEME TO BE SUBJECT TO PUBLIC LIGHTING DESIGN AT DETAIL DESIGN STAGE. EXISTING & PROPOSED LIGHTING SHOWN ALONG GREENWAY SCHEME.
 - WHERE WORKS ARE PROPOSED, EXISTING TREES TO BE RETAINED WHERE POSSIBLE.
 - RAISED CROSSINGS AND JUNCTION TABLES TO BE "BITMAC" (ASPHALT CONCRETE) WITH COLOURED STONE.

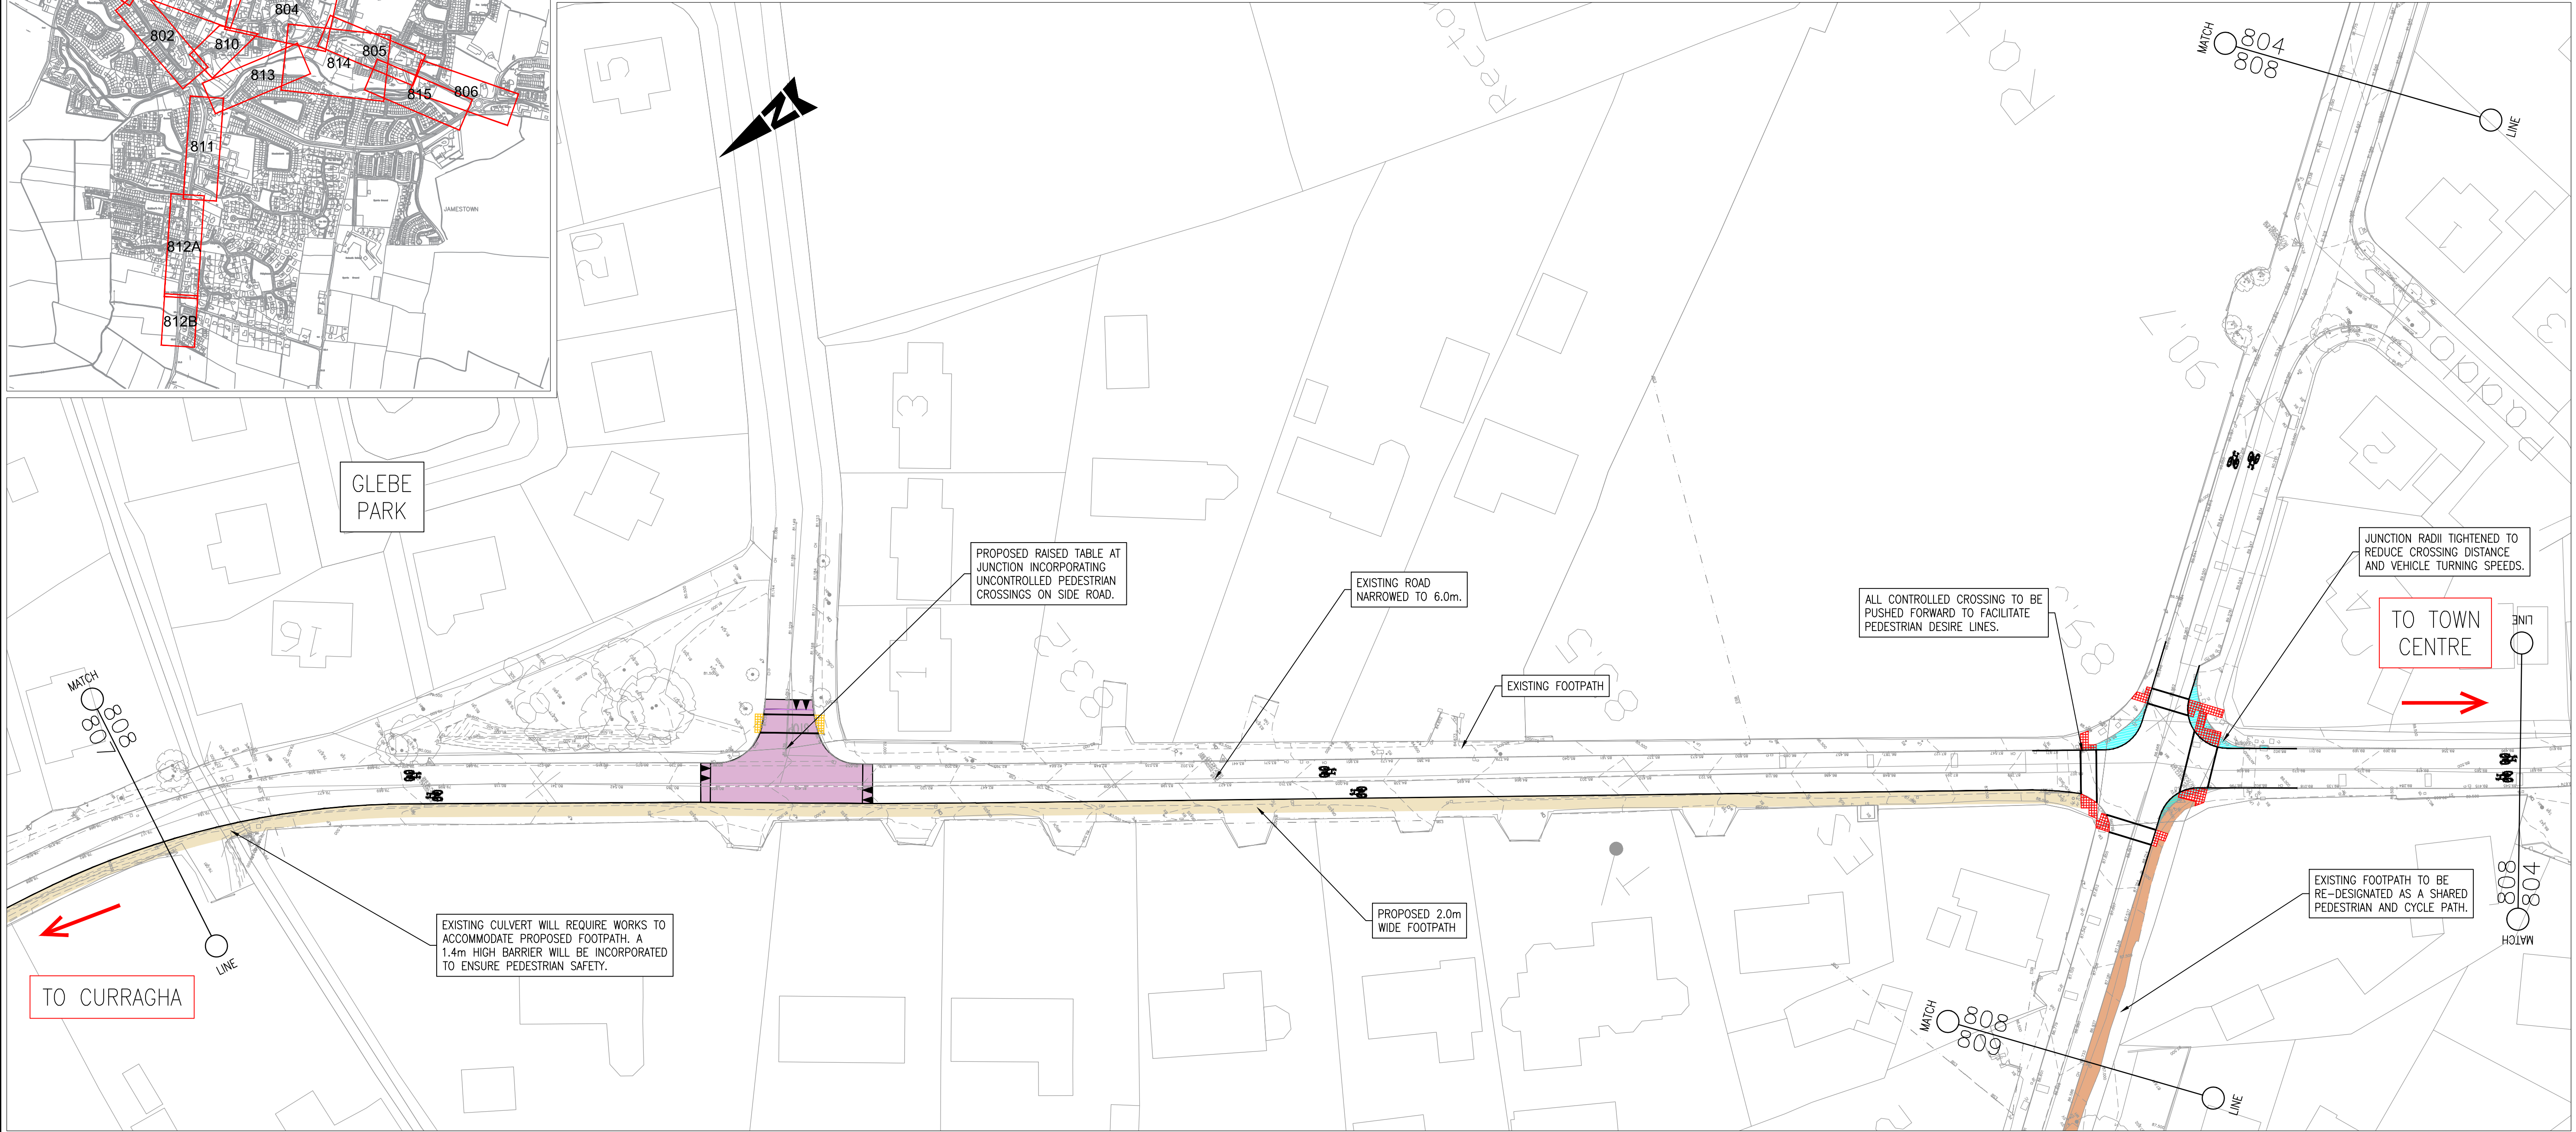

TO CURRAGHA

TO TOWN CENTRE

TO SKRYNE

© ORDNANCE SURVEY IRELAND LICENSE No. AR 0082519
ORDNANCE SURVEY IRELAND & GOVERNMENT OF IRELAND



- LEGEND :
- CYCLE TRACK/CYCLE LANE
 - SHARED PEDESTRIAN/CYCLE PATH
 - FOOTPATH
 - RAISED CROSSING/RAISED JUNCTION
 - BUILD OUT/TRAFFIC ISLAND
 - NEW CARRIAGEWAY
 - BUS STOP
 - STEPPED ACCESS
 - BOARDWALK
 - TACTILE PAVING - BEGINNING/END OF SHARED PATH
 - TACTILE PAVING - CONTROLLED CROSSING
 - TACTILE PAVING - UNCONTROLLED CROSSING
 - EXISTING KERB TO BE RETAINED
 - PROPOSED KERB
 - SHARED STREET
 - SEPARATE SCHEME
 - EXISTING PUBLIC LIGHTING COLUMN
 - PROPOSED PUBLIC LIGHTING COLUMN

Rev	Description	By	Date	Chk'd	Auth
D	PART 8	BM	21.02.20	CF	KB
C	DRAFT	CMK	21.04.17	CF	KB
B	AMENDMENTS	CMK	14.02.17	CF	KB
A	CLIENT REVIEW	CMK	22.12.16	CF	KB
-	WORKING DRAFT	CMK	16.12.16	CF	KB

ATKINS
Member of the SNC-Lavalin Group

Atkins House, 150-155 Ainslie Business Park, Swords, Co. Dublin
Tel (+353) 01 810 8000
Fax (+353) 01 810 8001



Unit 2B, 2200 Cork Airport Business Park, Cork
Tel (+353) 021 429 0300
Fax (+353) 021 429 0360

1st Floor Technology House Parkmore Technology Park, Galway
Tel (+353) 091 786 050
Fax (+353) 091 779 830

Client MEATH COUNTY COUNCIL		Title PART 8 GENERAL LAYOUT SHEET 8 OF 15			
Project RATOATH PEDESTRIAN AND CYCLE SCHEME	Original Scale 1:500 at A1 1:1000 at A3	Design/Drawn CMK	Checked CF	Authorised KB	
	Date 16.12.16	Date 16.12.16	Date 16.12.16	Date 16.12.16	Rev
Status	Drawing Number 5139451 / HW / 808				D

A1

DO NOT SCALE

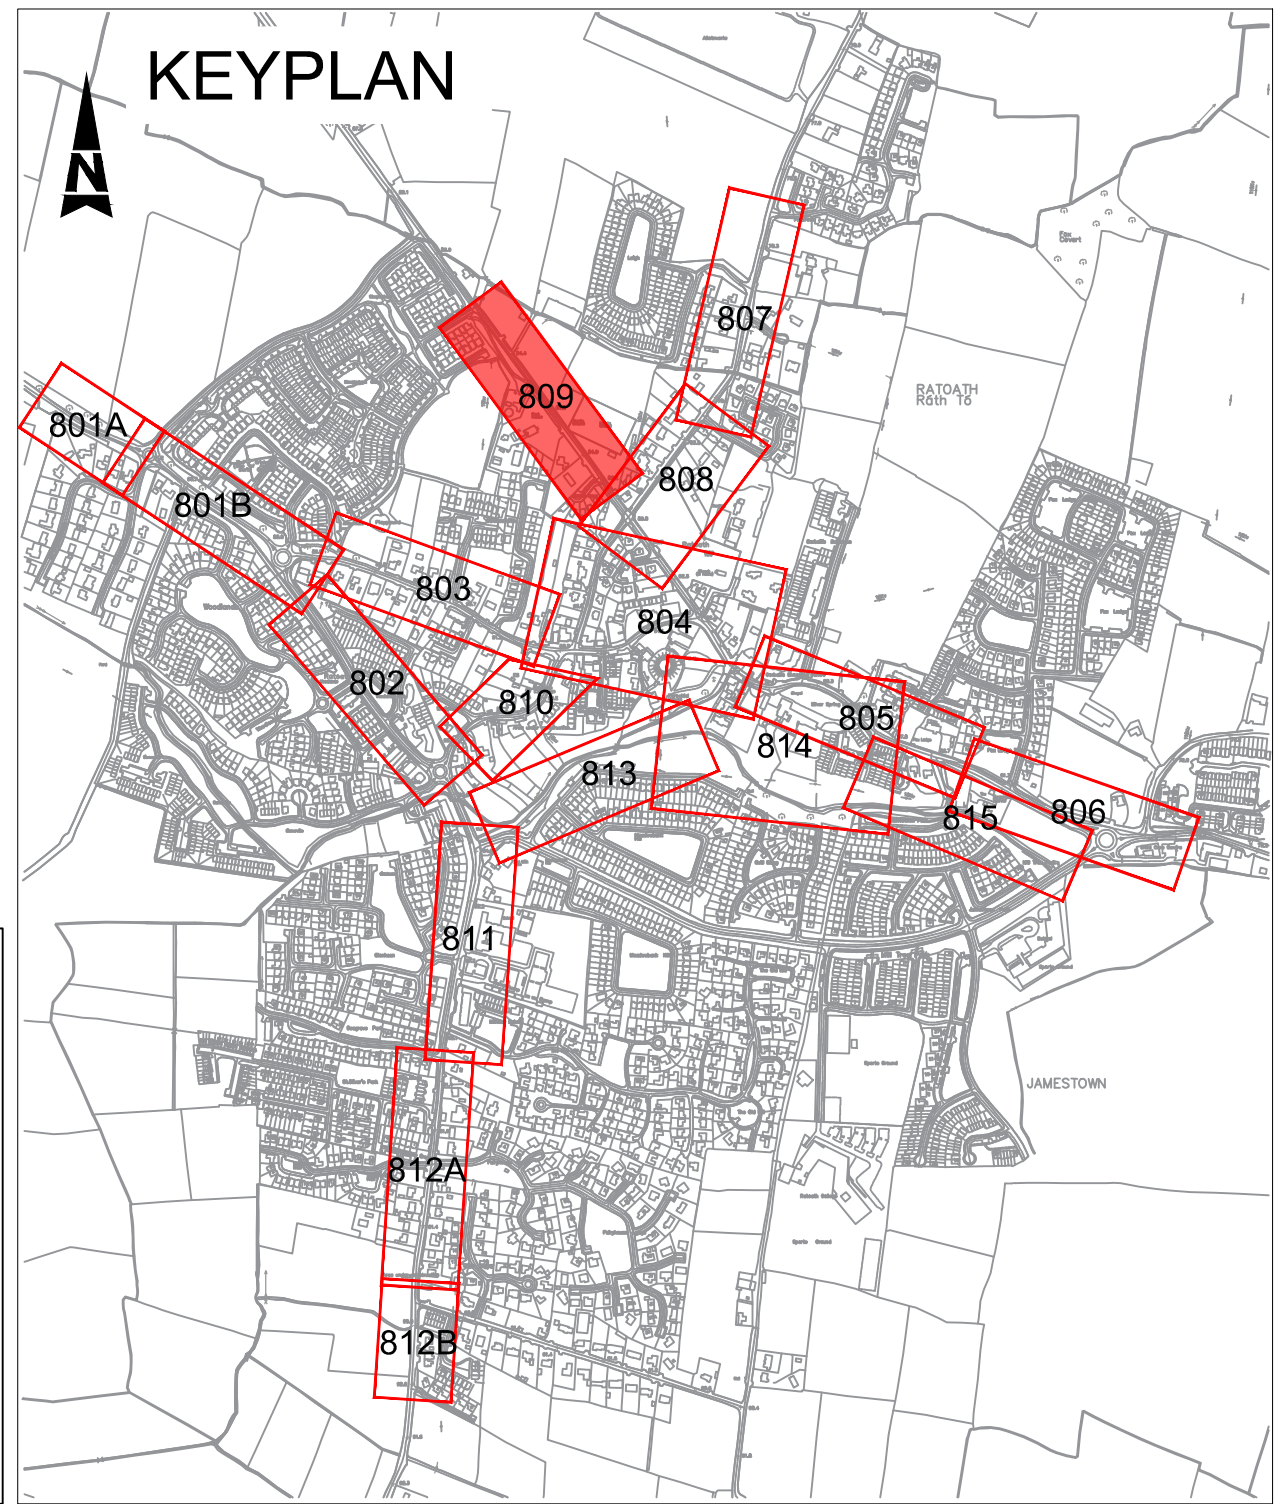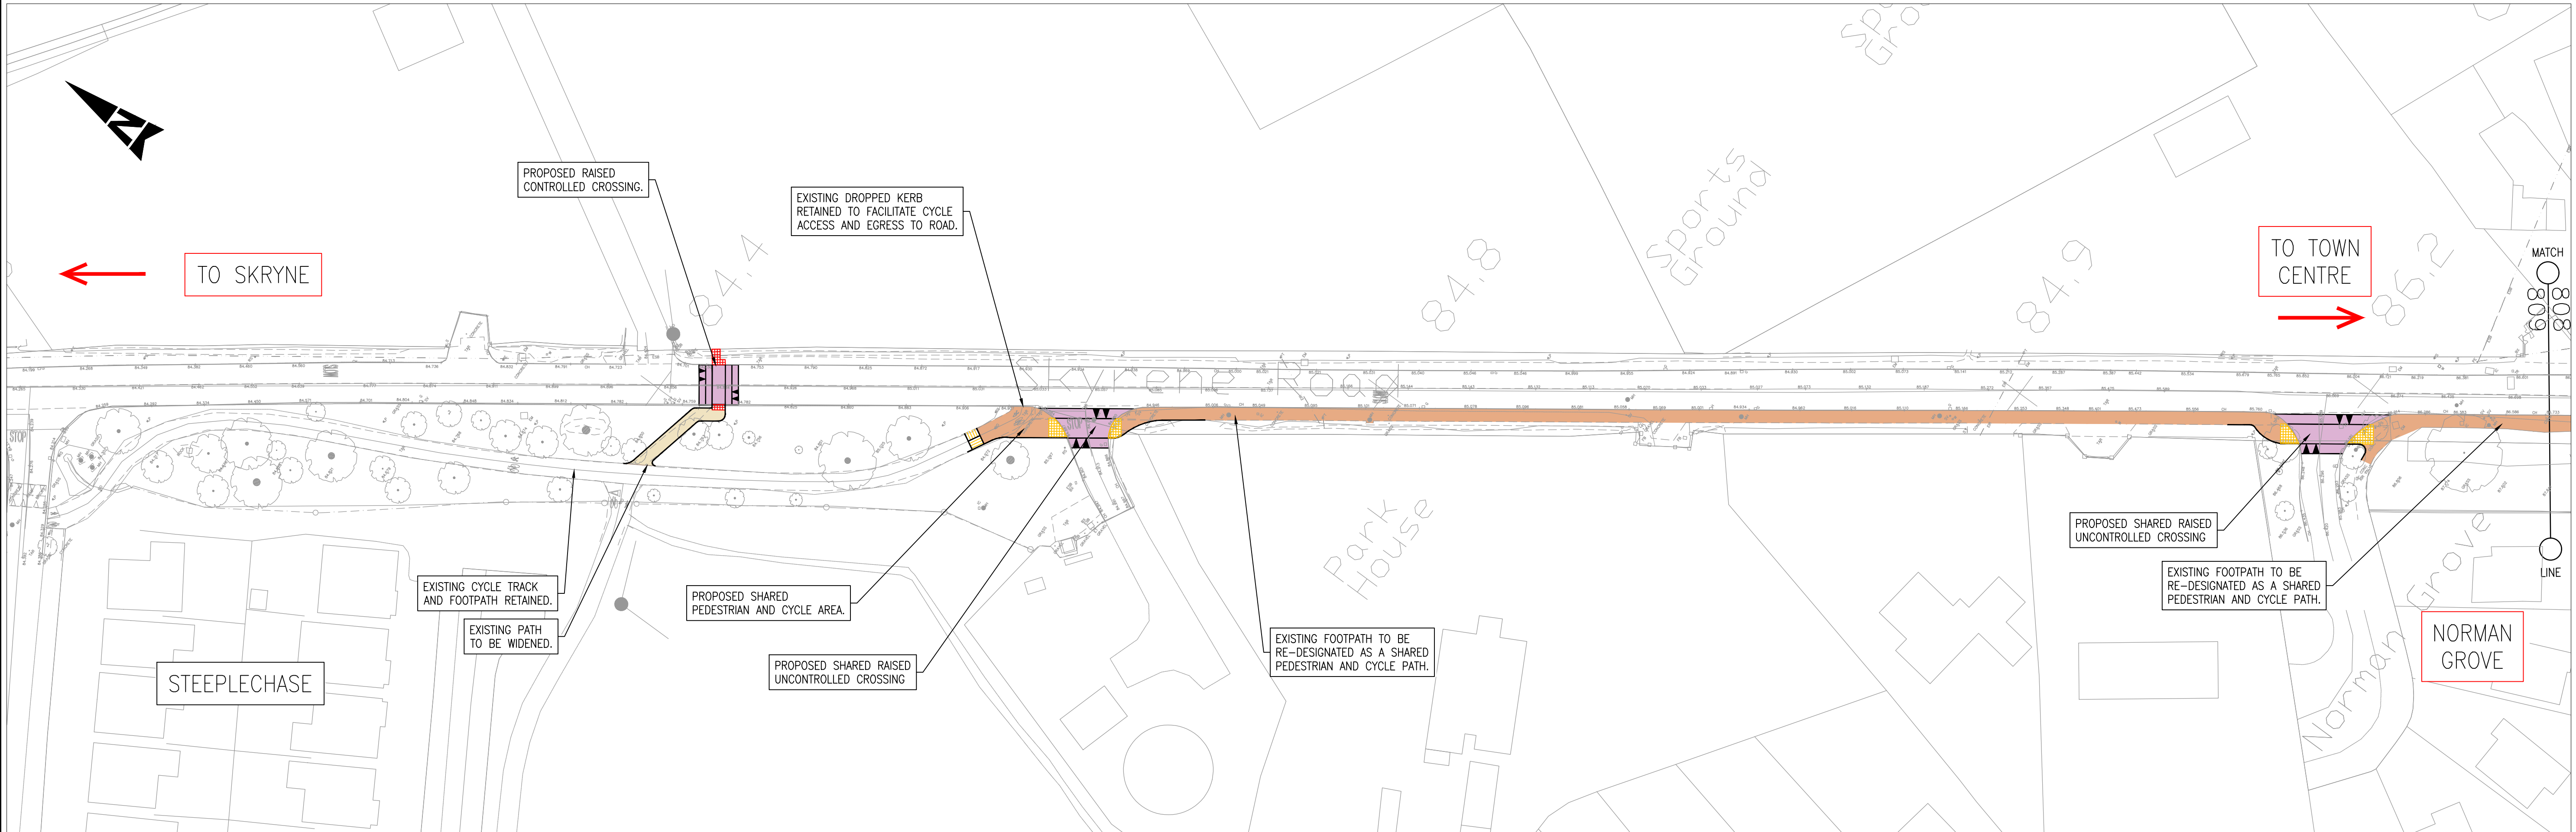

- NOTES:
- SCHEME TO BE SUBJECT TO PUBLIC LIGHTING DESIGN AT DETAIL DESIGN STAGE. EXISTING & PROPOSED LIGHTING SHOWN ALONG GREENWAY SCHEME.
 - WHERE WORKS ARE PROPOSED, EXISTING TREES TO BE RETAINED WHERE POSSIBLE.
 - RAISED CROSSINGS AND JUNCTION TABLES TO BE "BITMAC" (ASPHALT CONCRETE) WITH COLOURED STONE.

© ORDNANCE SURVEY IRELAND LICENSE No. AR 0082519
ORDNANCE SURVEY IRELAND & GOVERNMENT OF IRELAND



- LEGEND :
- CYCLE TRACK/CYCLE LANE
 - SHARED PEDESTRIAN/CYCLE PATH
 - FOOTPATH
 - RAISED CROSSING/RAISED JUNCTION
 - BUILD OUT/TRAFFIC ISLAND
 - NEW CARRIAGEWAY
 - BUS STOP
 - STEPPED ACCESS
 - BOARDWALK
 - TACTILE PAVING - BEGINNING/END OF SHARED PATH
 - TACTILE PAVING - CONTROLLED CROSSING
 - TACTILE PAVING - UNCONTROLLED CROSSING
 - EXISTING KERB TO BE RETAINED
 - PROPOSED KERB
 - SEPARATE SCHEME
 - EXISTING PUBLIC LIGHTING COLUMN
 - PROPOSED PUBLIC LIGHTING COLUMN

Rev	Description	By	Date	Chk'd	Auth
D	PART 8		BM 21.02.20	CF	KB
C	DRAFT		CMK 21.04.17	CF	KB
B	AMENDMENTS		CMK 14.02.17	CF	KB
A	CLIENT REVIEW		CMK 22.12.16	CF	KB
-	WORKING DRAFT		CMK 16.12.16	CF	KB

ATKINS
Member of the SNC-Lavalin Group


Atkins House, 150-155 Ainslie Business Park, Swords, Co. Dublin
Tel (+353) 01 810 8000
Fax (+353) 01 810 8001

Unit 2B, 2200 Cork Airport Business Park, Cork
Tel (+353) 021 429 0300
Fax (+353) 021 429 0360

1st Floor Technology House Parkmore Technology Park, Galway
Tel (+353) 091 786 050
Fax (+353) 091 779 830

Client		Title	
MEATH COUNTY COUNCIL		PART 8 GENERAL LAYOUT SHEET 9 OF 15	
Project		Original Scale	
RATOATH PEDESTRIAN AND CYCLE SCHEME		1:500 at A1 1:1000 at A3	
Status		Drawing Number	
		5139451 / HW / 809	
Design/Drawn		Checked	
CMK		CF	
Date		Date	
16.12.16		16.12.16	
Authorised		Rev	
KB		D	

TO SOMERVILLE /
TESCO ROUNDABOUT

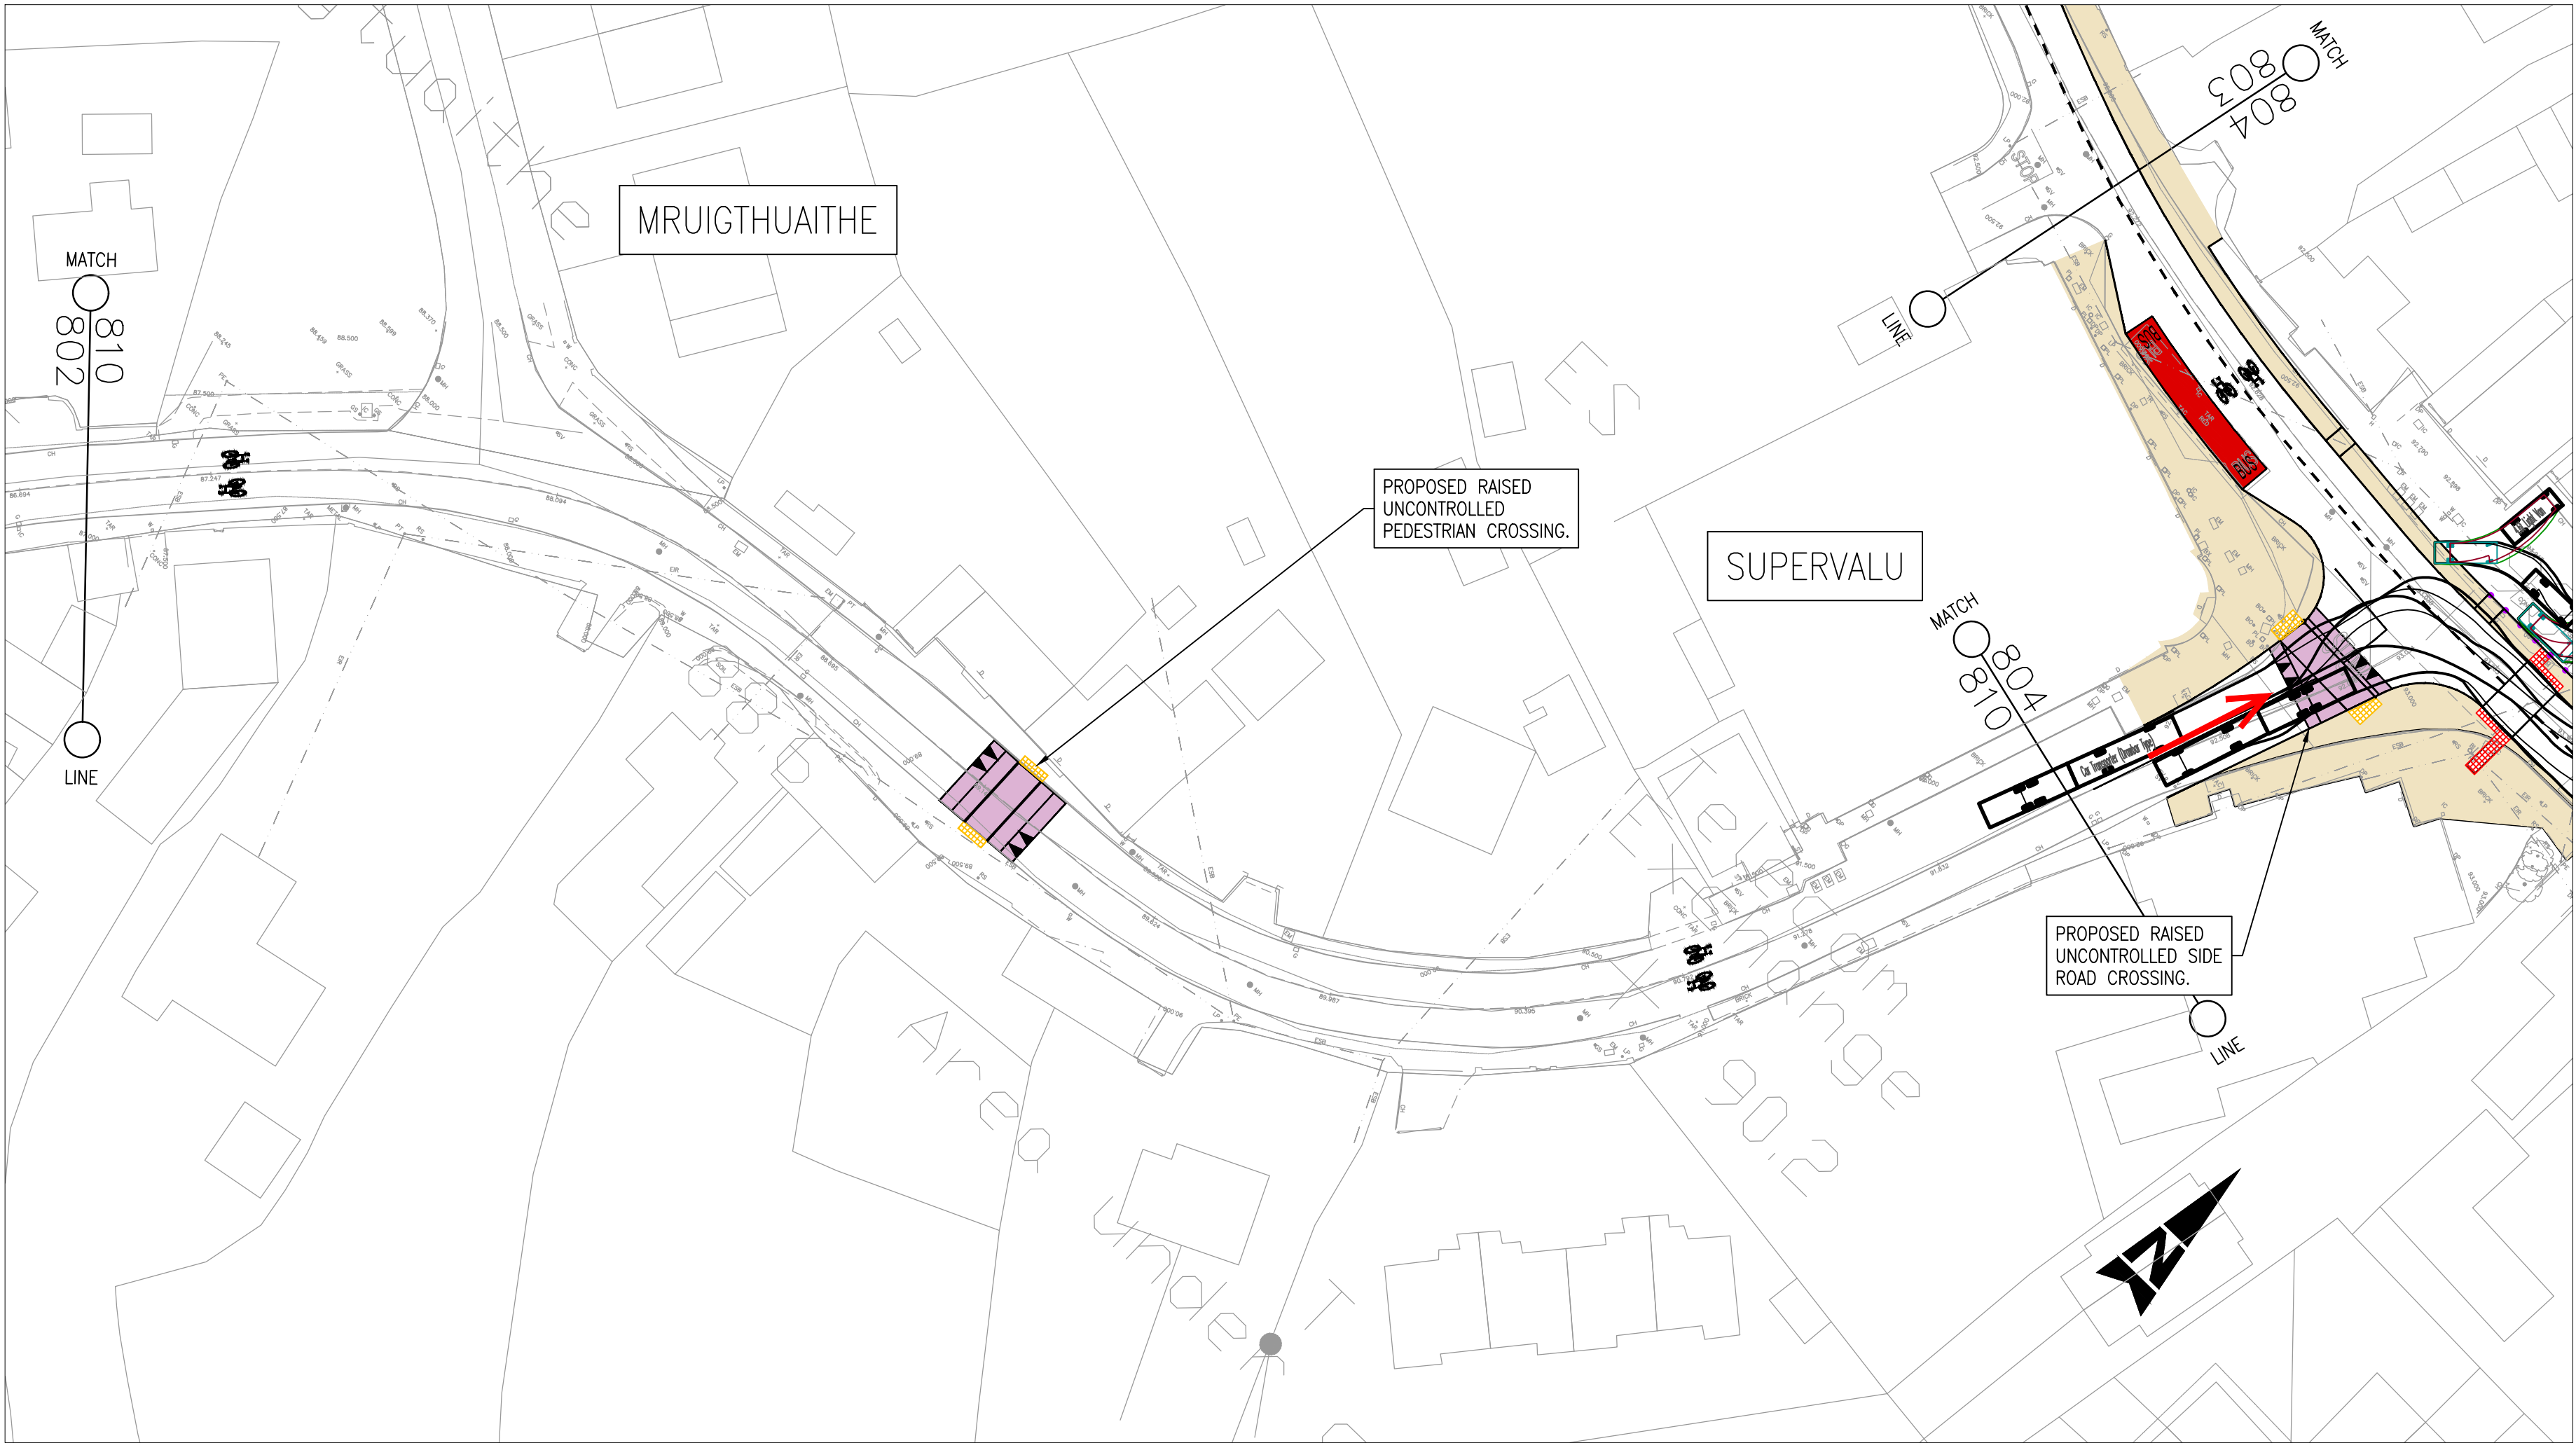

NOTES:

- SCHEME TO BE SUBJECT TO PUBLIC LIGHTING DESIGN AT DETAIL DESIGN STAGE. EXISTING & PROPOSED LIGHTING SHOWN ALONG GREENWAY SCHEME.
- WHERE WORKS ARE PROPOSED, EXISTING TREES TO BE RETAINED WHERE POSSIBLE.
- RAISED CROSSINGS AND JUNCTION TABLES TO BE "BITMAC" (ASPHALT CONCRETE) WITH COLOURED STONE.

© ORDNANCE SURVEY IRELAND LICENSE No. AR 0082519
ORDNANCE SURVEY IRELAND & GOVERNMENT OF IRELAND



LEGEND :

- | | | | |
|--|---------------------------------|--|---|
| | CYCLE TRACK/CYCLE LANE | | TACTILE PAVING - BEGINNING/END OF SHARED PATH |
| | SHARED PEDESTRIAN/CYCLE PATH | | TACTILE PAVING - CONTROLLED CROSSING |
| | FOOTPATH | | TACTILE PAVING - UNCONTROLLED CROSSING |
| | RAISED CROSSING/RAISED JUNCTION | | EXISTING KERB TO BE RETAINED |
| | BUILD OUT/TRAFFIC ISLAND | | PROPOSED KERB |
| | NEW CARRIAGEWAY | | SHARED STREET |
| | BUS STOP | | SEPARATE SCHEME |
| | STEPPED ACCESS | | EXISTING PUBLIC LIGHTING COLUMN |
| | BOARDWALK | | PROPOSED PUBLIC LIGHTING COLUMN |

Rev	Description	By	Date	Chk'd	Auth
D	PART 8	BM	21.02.20	CF	KB
C	DRAFT	CMK	21.04.17	CF	KB
B	AMENDMENTS	CMK	14.02.17	CF	KB
A	CLIENT REVIEW	CMK	22.12.16	CF	KB
-	WORKING DRAFT	CMK	16.12.16	CF	KB




Member of the SNC-Lavalin Group

Atkins House, 150-155 Ainslie Business Park, Swords, Co. Dublin
Tel (+353) 01 810 8000
Fax (+353) 01 810 8001

Unit 2B, 2200 Cork Airport Business Park, Cork
Tel (+353) 021 429 0300
Fax (+353) 021 429 0360

1st Floor Technology House Parkmore Technology Park, Galway
Tel (+353) 091 786 050
Fax (+353) 091 779 830

Client		MEATH COUNTY COUNCIL		Title		PART 8 GENERAL LAYOUT SHEET 10 OF 15	
Project		RATOATH PEDESTRIAN AND CYCLE SCHEME		Original Scale		1:500 at A1 1:1000 at A3	
Design/Drawn		CMK		Checked		CF	
Date		16.12.16		Date		16.12.16	
Status		Drawing Number		Rev		D	
5139451 / HW / 810							

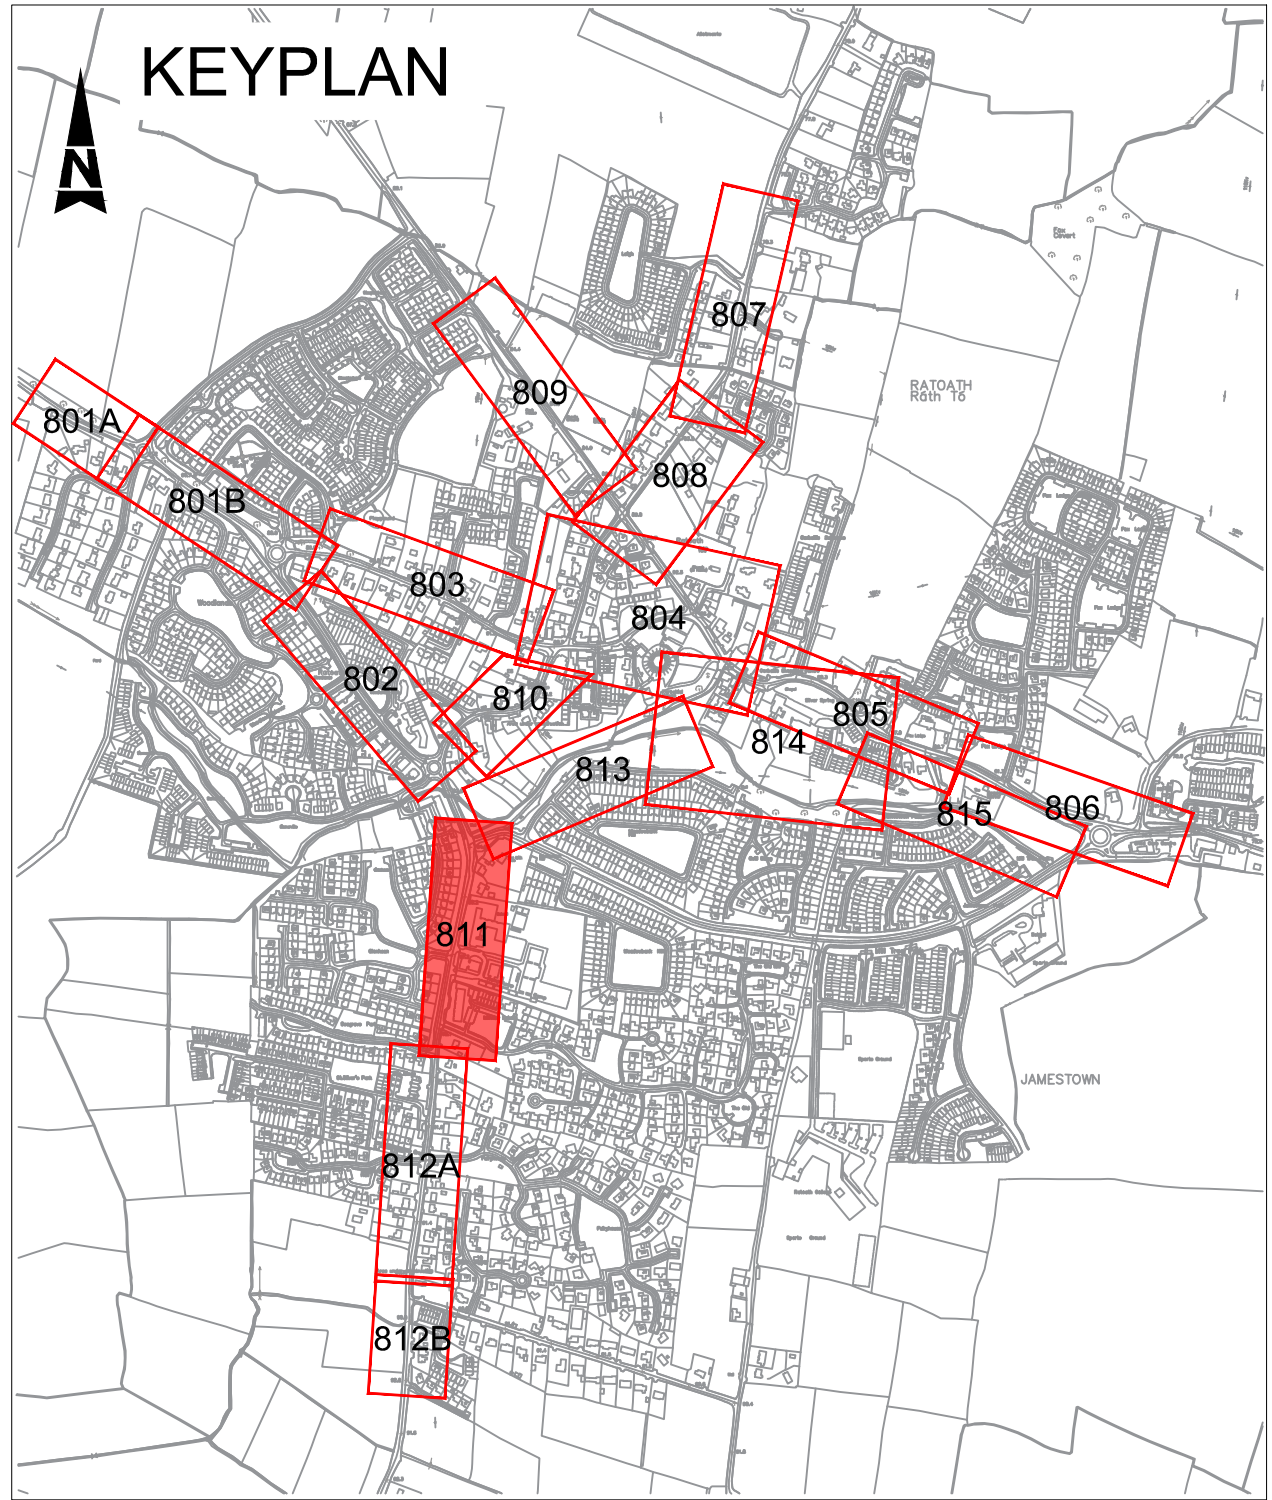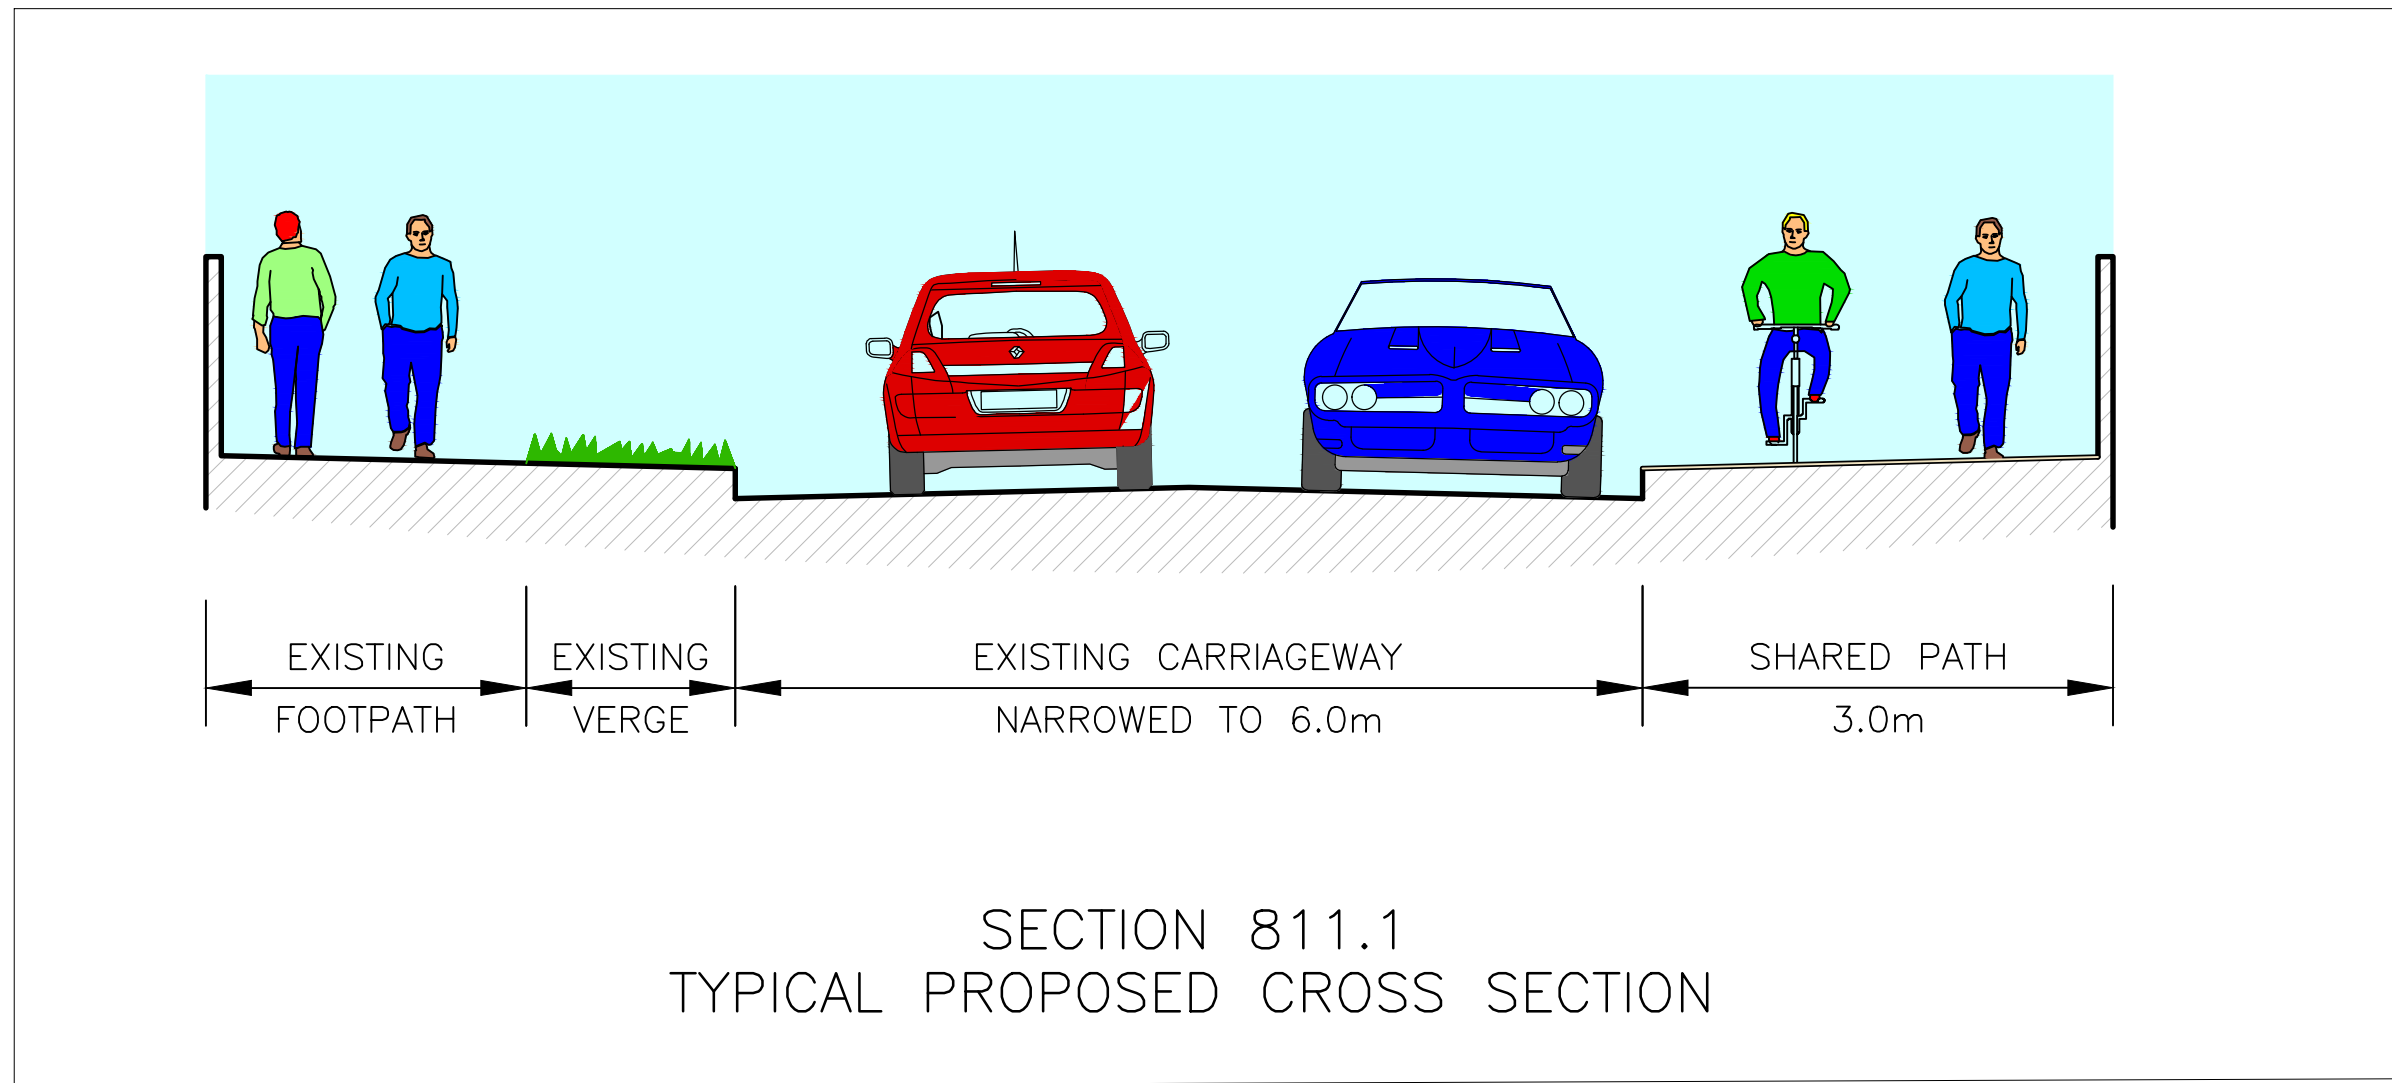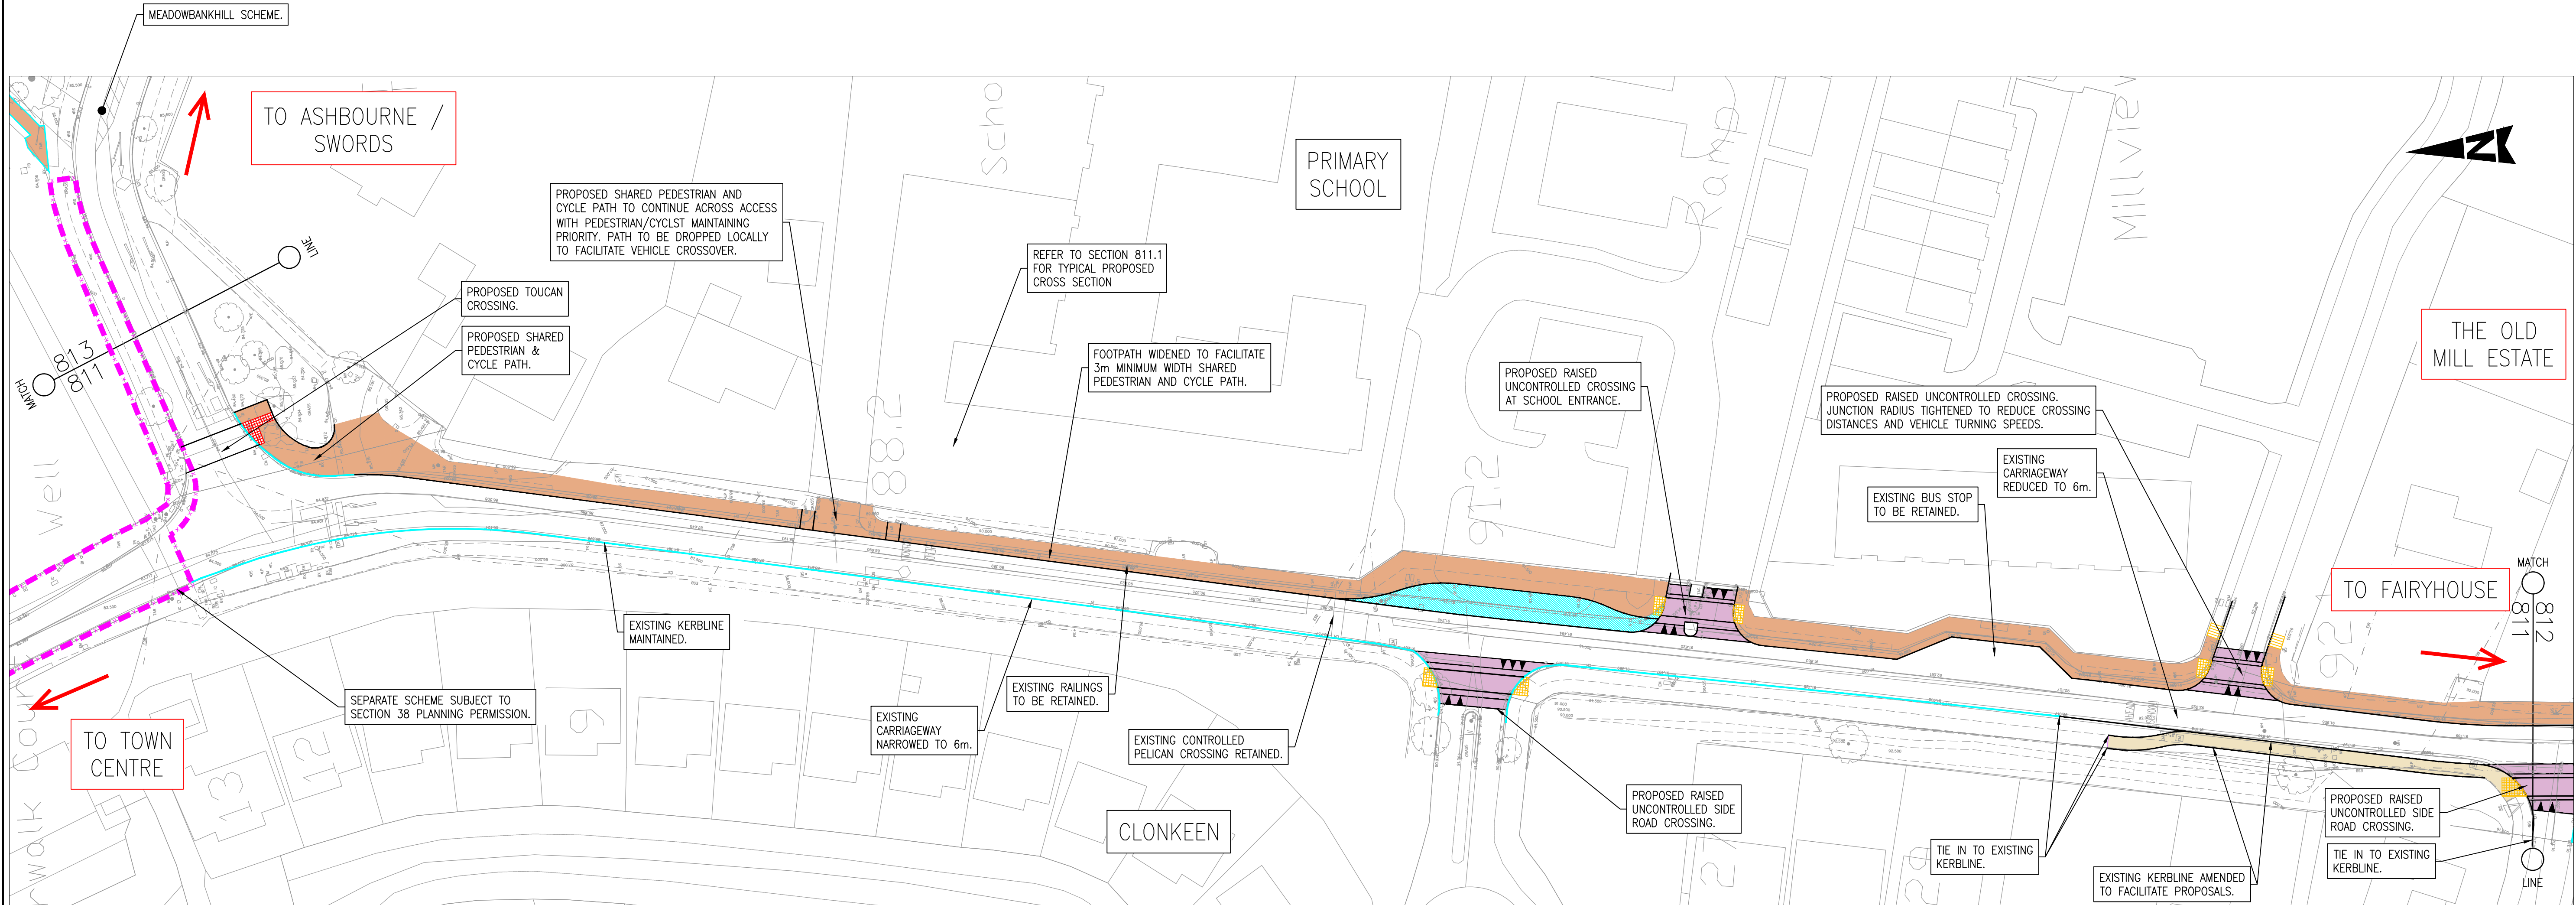

- NOTES:
- SCHEME TO BE SUBJECT TO PUBLIC LIGHTING DESIGN AT DETAIL DESIGN STAGE. EXISTING & PROPOSED LIGHTING SHOWN ALONG GREENWAY SCHEME.
 - WHERE WORKS ARE PROPOSED, EXISTING TREES TO BE RETAINED WHERE POSSIBLE.
 - RAISED CROSSINGS AND JUNCTION TABLES TO BE "BITMAC" (ASPHALT CONCRETE) WITH COLOURED STONE.

© ORDNANCE SURVEY IRELAND LICENSE No. AR 0082519
ORDNANCE SURVEY IRELAND & GOVERNMENT OF IRELAND



- LEGEND :
- CYCLE TRACK/CYCLE LANE
 - SHARED PEDESTRIAN/CYCLE PATH
 - FOOTPATH
 - RAISED CROSSING/RAISED JUNCTION
 - BUILD OUT/TRAFFIC ISLAND
 - NEW CARRIAGEWAY
 - BUS STOP
 - STEPPED ACCESS
 - BOARDWALK
 - TACTILE PAVING - BEGINNING/END OF SHARED PATH
 - TACTILE PAVING - CONTROLLED CROSSING
 - TACTILE PAVING - UNCONTROLLED CROSSING
 - EXISTING KERB TO BE RETAINED
 - PROPOSED KERB
 - SHARED STREET
 - SEPARATE SCHEME
 - EXISTING PUBLIC LIGHTING COLUMN
 - PROPOSED PUBLIC LIGHTING COLUMN

Rev	Description	By	Date	Chk'd	Auth
D	PART 8	BM	21.02.20	CF	KB
C	DRAFT	CMK	21.04.17	CF	KB
B	AMENDMENTS	CMK	14.02.17	CF	KB
A	CLIENT REVIEW	CMK	22.12.16	CF	KB
-	WORKING DRAFT	CMK	16.12.16	CF	KB




ATKINS
Member of the SNC-Lavalin Group

Atkins House, 150-155 Alside Business Park, Swords, Co. Dublin
Tel (+353) 01 810 8000
Fax (+353) 01 810 8001

Unit 2B, 2200 Cork Airport Business Park, Cork
Tel (+353) 021 429 0300
Fax (+353) 021 429 0360

1st Floor Technology House Parkmore Technology Park, Galway
Tel (+353) 091 786 050
Fax (+353) 091 779 830

Client		Title	
MEATH COUNTY COUNCIL		PART 8 GENERAL LAYOUT SHEET 11 OF 15	
Project		Original Scale	
RATOATH PEDESTRIAN AND CYCLE SCHEME		1:500 at A1 1:1000 at A3	
Status		Drawing Number	
		5139451 / HW / 811	
Design/Drawn		Checked	
CMK		CF	
Date		Date	
16.12.16		16.12.16	
Authorised		Authorised	
KB		KB	
Date		Date	
16.12.16		16.12.16	
Rev		Rev	
		D	

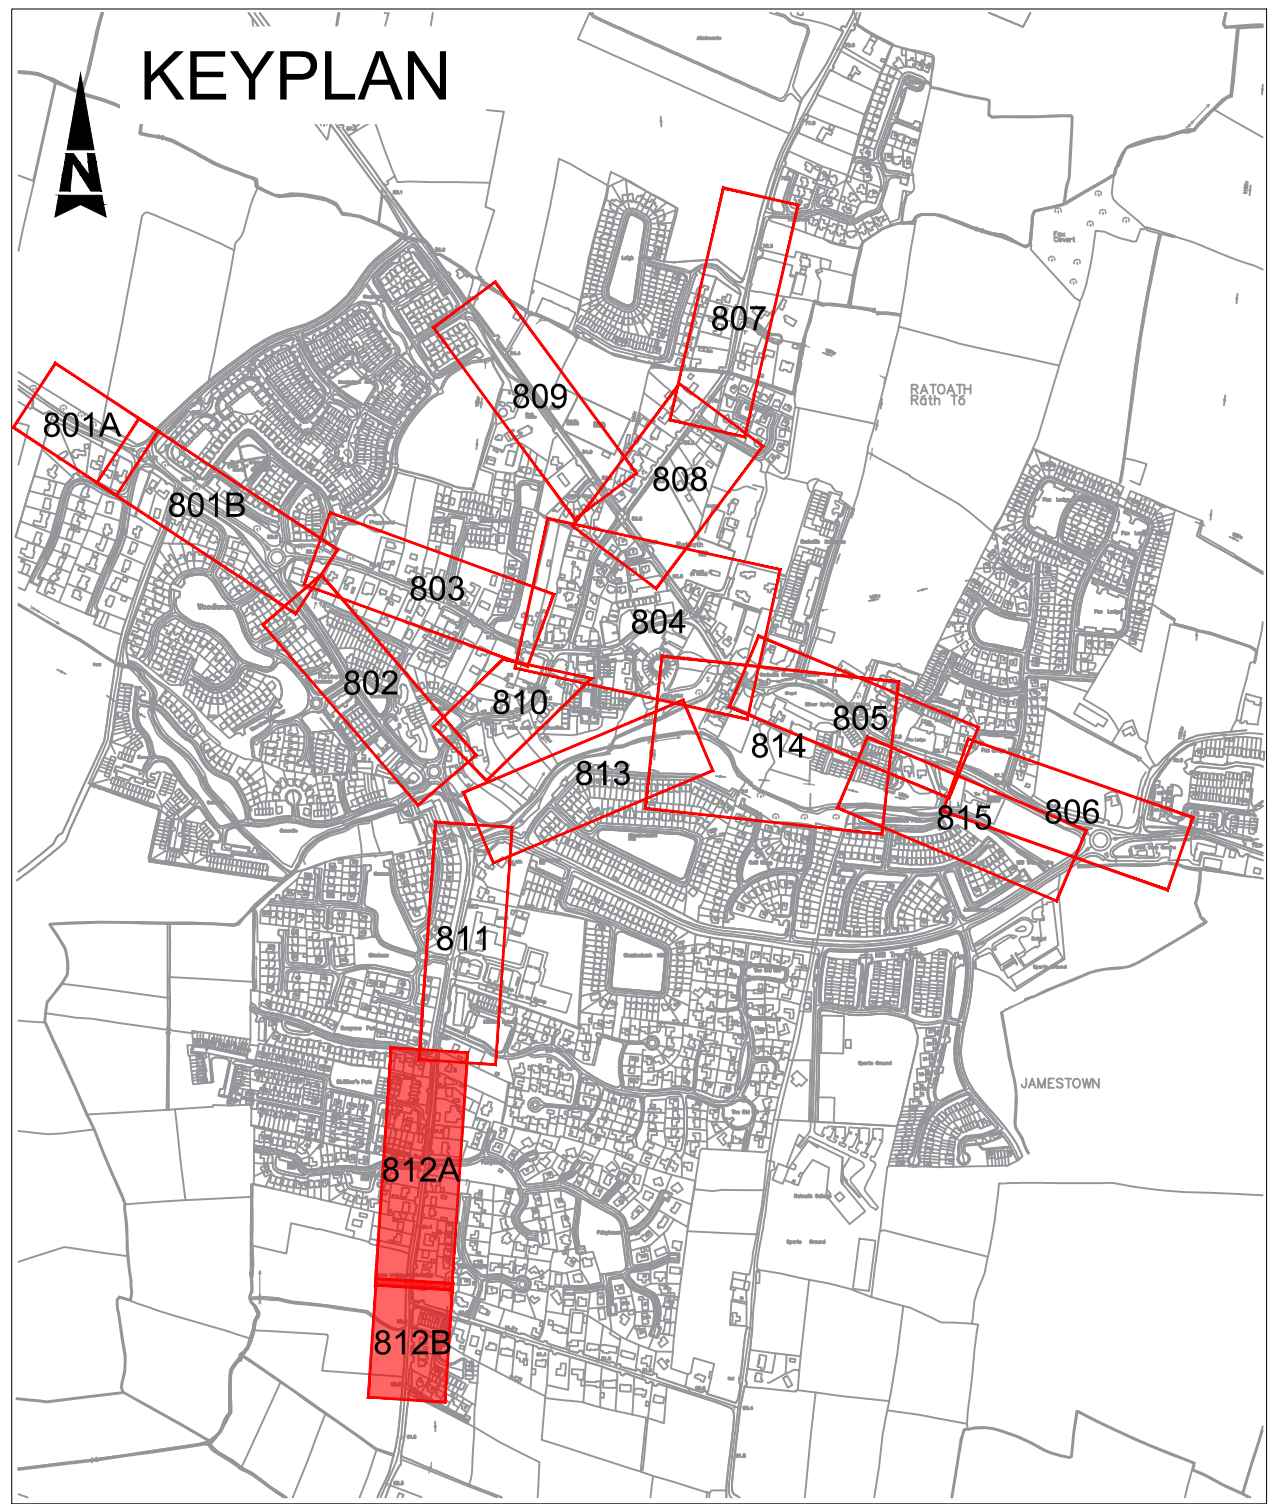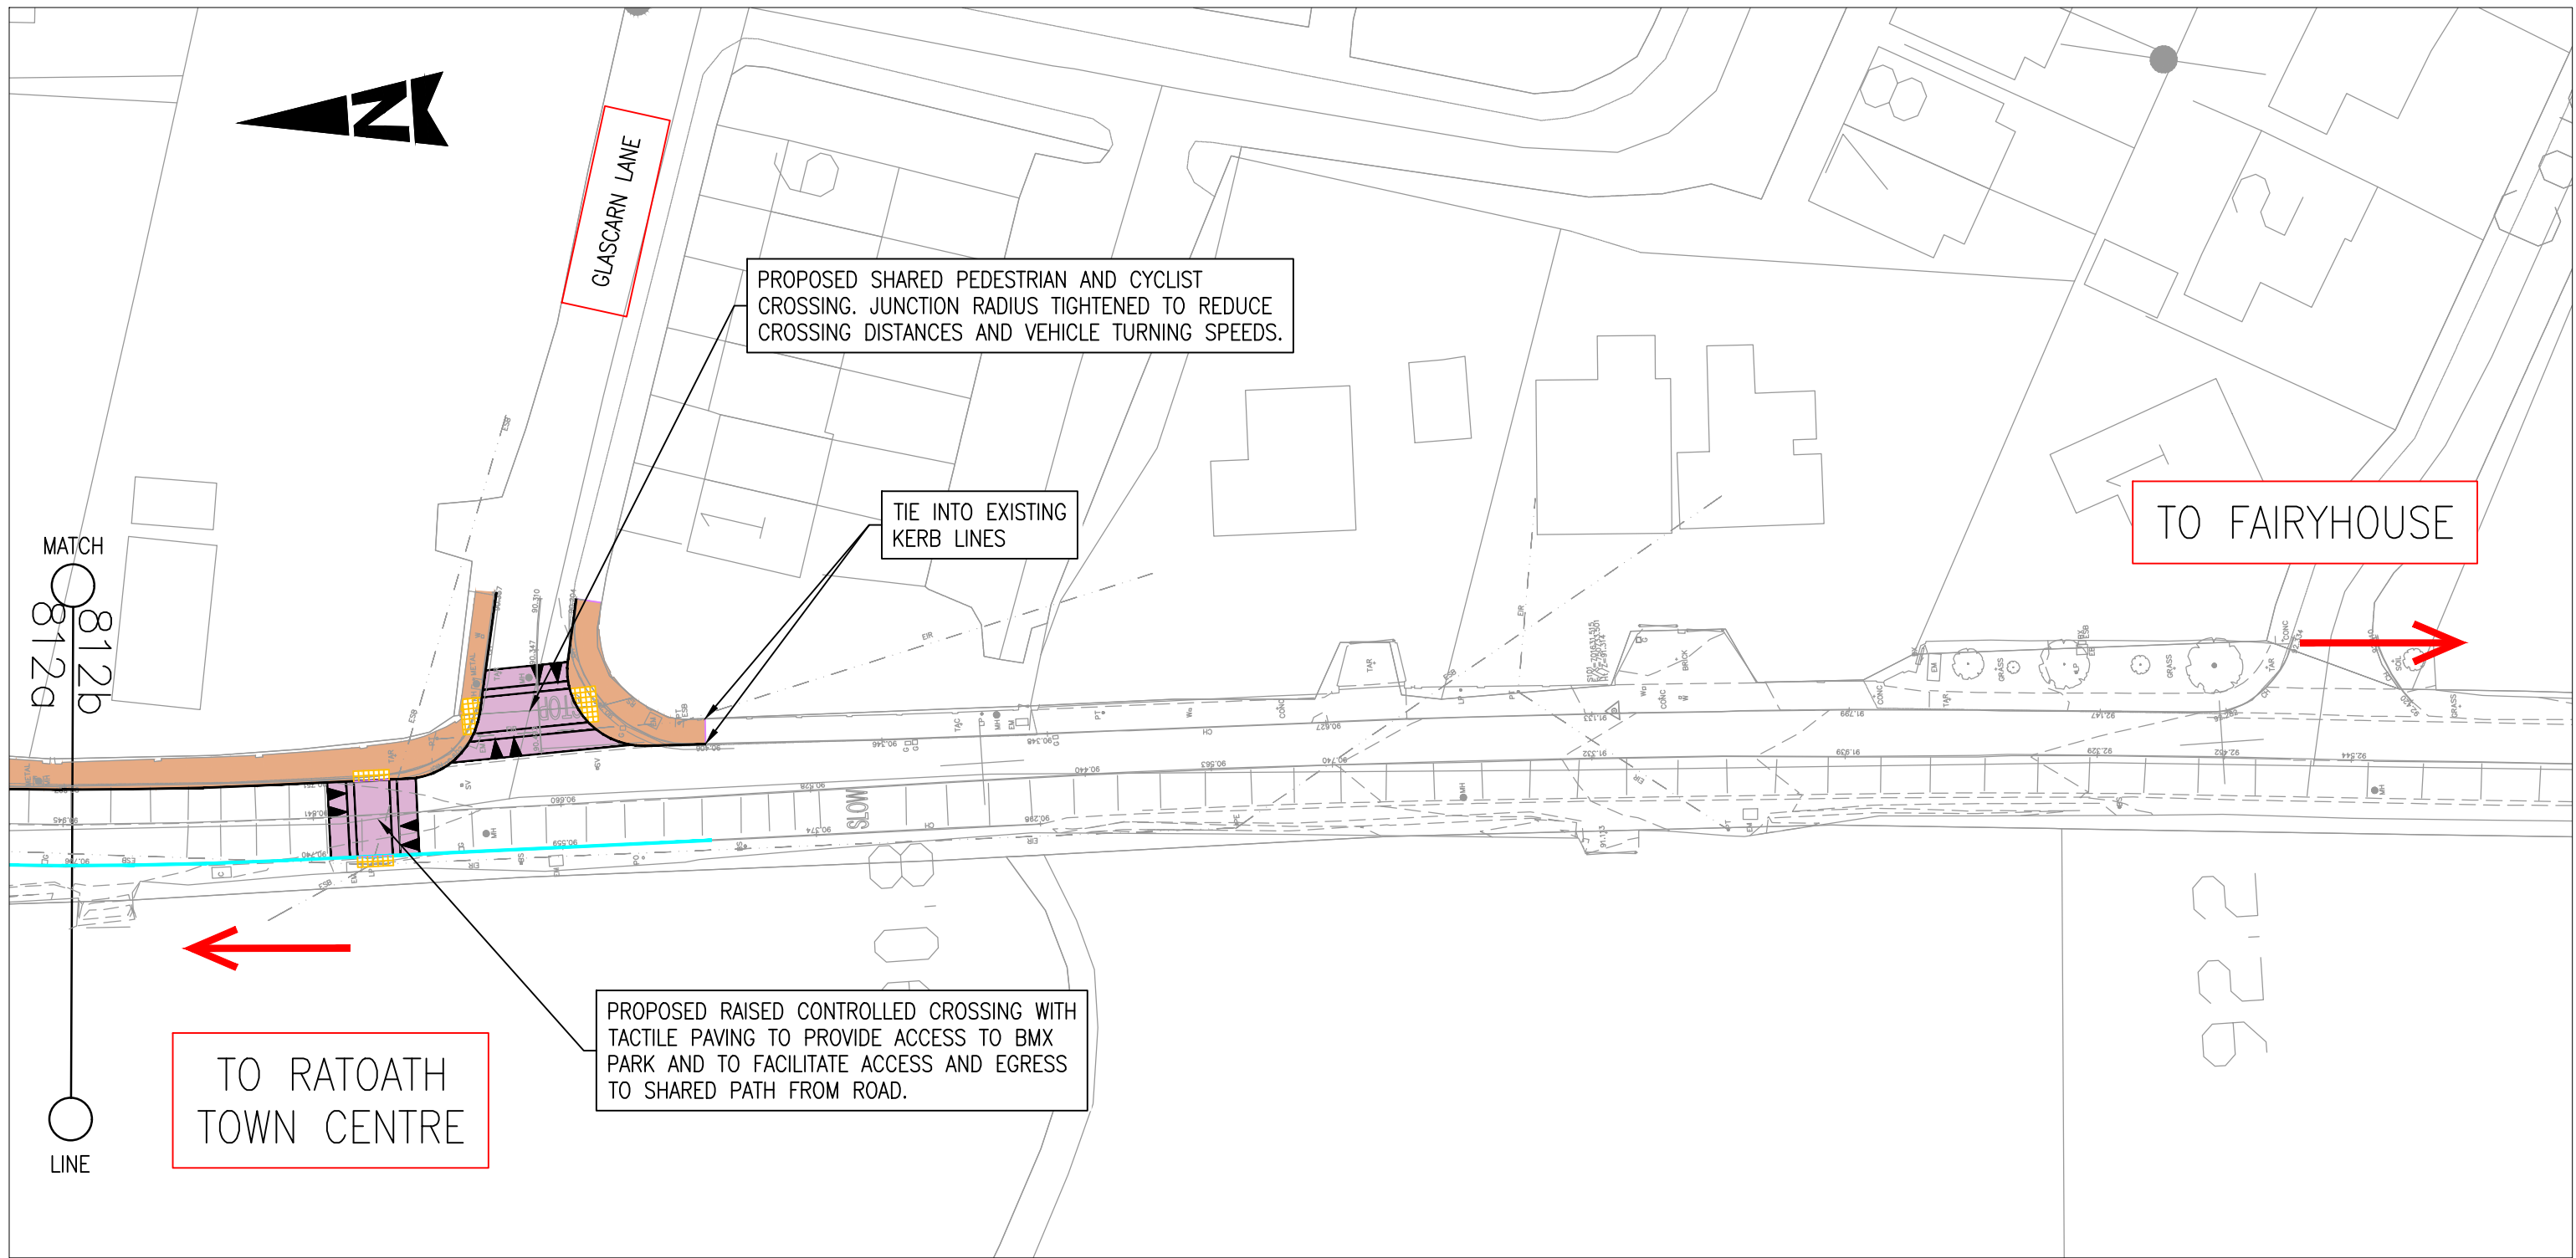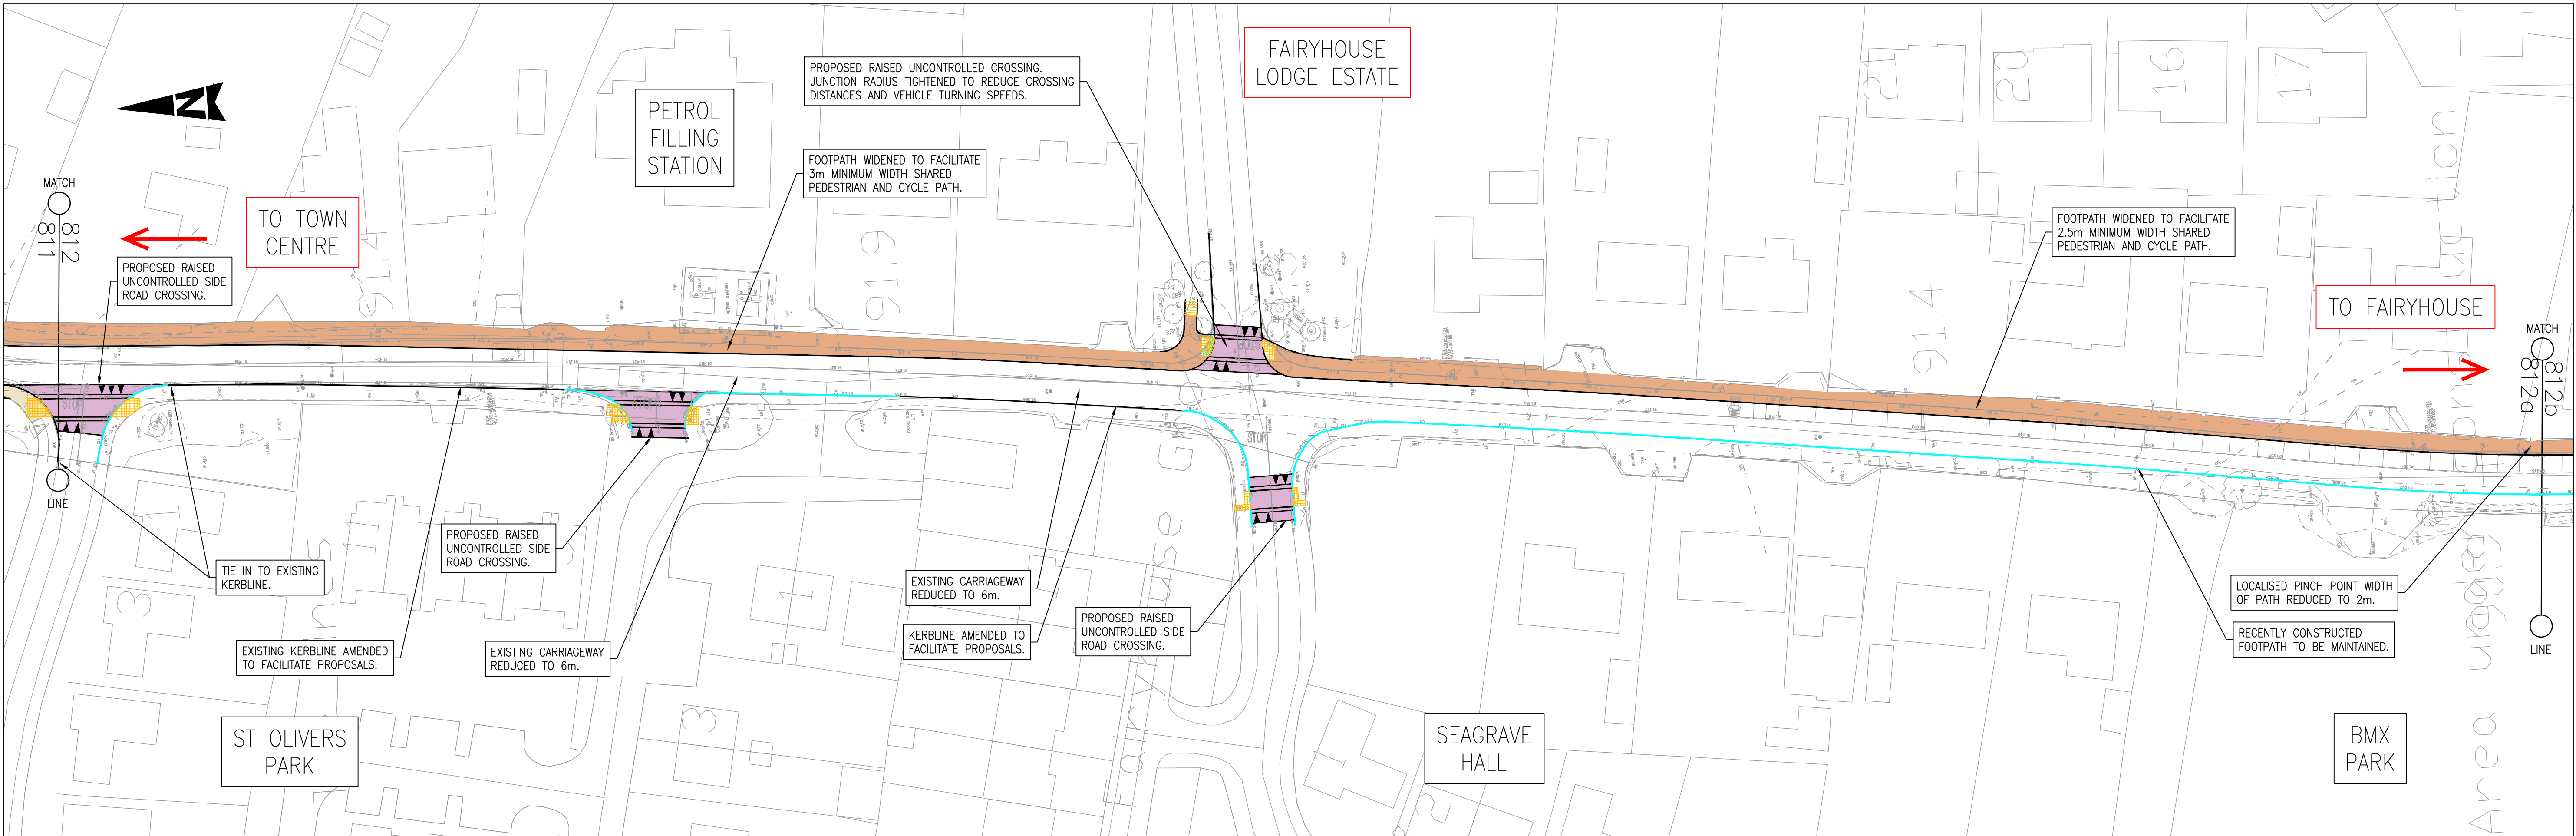

- NOTES:
- SCHEME TO BE SUBJECT TO PUBLIC LIGHTING DESIGN AT DETAIL DESIGN STAGE. EXISTING & PROPOSED LIGHTING SHOWN ALONG GREENWAY SCHEME.
 - WHERE WORKS ARE PROPOSED, EXISTING TREES TO BE RETAINED WHERE POSSIBLE.
 - RAISED CROSSINGS AND JUNCTION TABLES TO BE "BITMAC" (ASPHALT CONCRETE) WITH COLOURED STONE.

© ORDNANCE SURVEY IRELAND LICENSE No. AR 0082519
ORDNANCE SURVEY IRELAND & GOVERNMENT OF IRELAND



- LEGEND :
- CYCLE TRACK/CYCLE LANE
 - SHARED PEDESTRIAN/CYCLE PATH
 - FOOTPATH
 - RAISED CROSSING/RAISED JUNCTION
 - BUILD OUT/TRAFFIC ISLAND
 - NEW CARRIAGEWAY
 - BUS STOP
 - STEPPED ACCESS
 - BOARDWALK
 - TACTILE PAVING - BEGINNING/END OF SHARED PATH
 - TACTILE PAVING - CONTROLLED CROSSING
 - TACTILE PAVING - UNCONTROLLED CROSSING
 - EXISTING KERB TO BE RETAINED
 - PROPOSED KERB
 - SHARED STREET
 - SEPARATE SCHEME
 - EXISTING PUBLIC LIGHTING COLUMN
 - PROPOSED PUBLIC LIGHTING COLUMN

Rev	Description	By	Date	Chk'd	Auth
D	PART 8	BM	21.02.20	CF	KB
C	DRAFT	CMK	21.04.17	CF	KB
B	AMENDMENTS	CMK	14.02.17	CF	KB
A	CLIENT REVIEW	CMK	22.12.16	CF	KB
-	WORKING DRAFT	CMK	16.12.16	CF	KB

ATKINS
Member of the SNC-Lavalin Group

Atkins House, 150-155 Airside
Business Park, Swords, Co. Dublin
Tel (+353) 01 810 8000
Fax (+353) 01 810 8001



Unit 2B, 2200 Cork Airport
Business Park, Cork
Tel (+353) 021 429 0300
Fax (+353) 021 429 0360

1st Floor Technology House
Parkmore Technology Park, Galway
Tel (+353) 091 786 050
Fax (+353) 091 779 830

Client MEATH COUNTY COUNCIL		Title PART 8 GENERAL LAYOUT SHEET 12 OF 15			
Project RATOATH PEDESTRIAN AND CYCLE SCHEME	Original Scale 1:500 at A1 1:1000 at A3	Design/Drawn CMK	Checked CF	Authorised KB	
	Status	Date 16.12.16	Date 16.12.16	Date 16.12.16	Rev
5139451 / HW / 812					D

A1

DO NOT SCALE

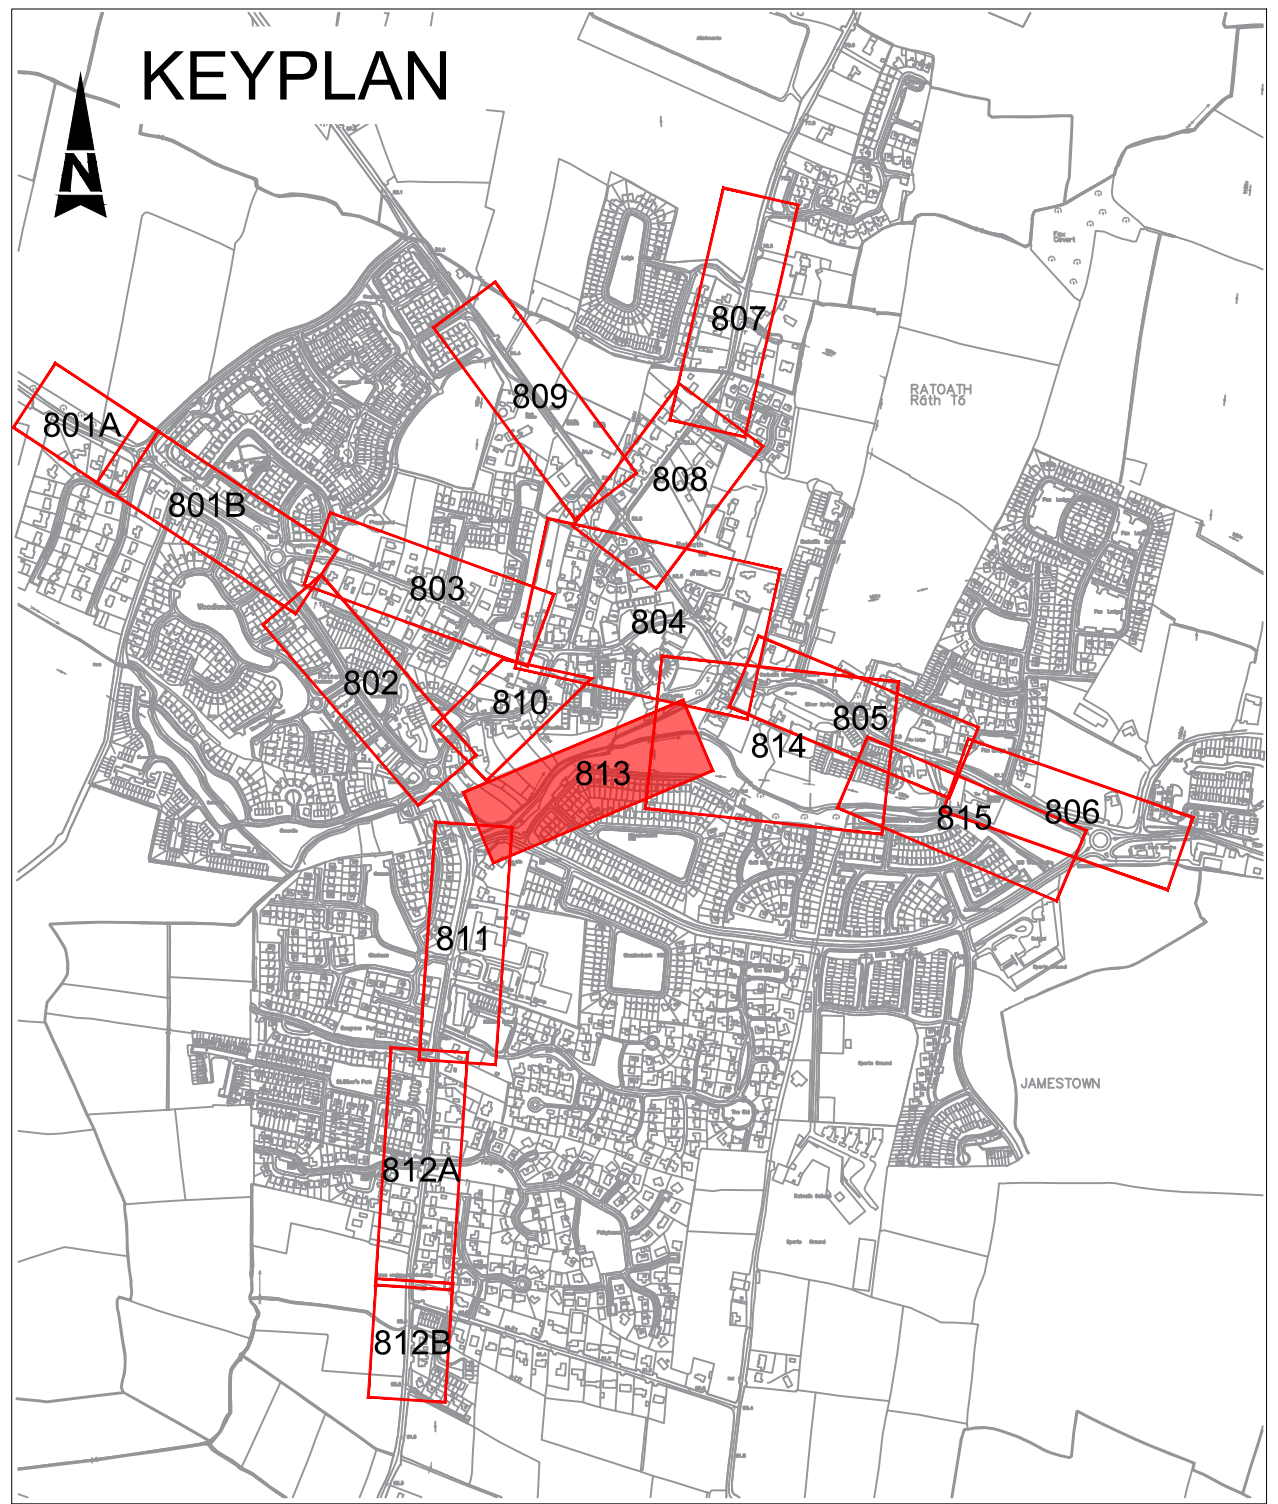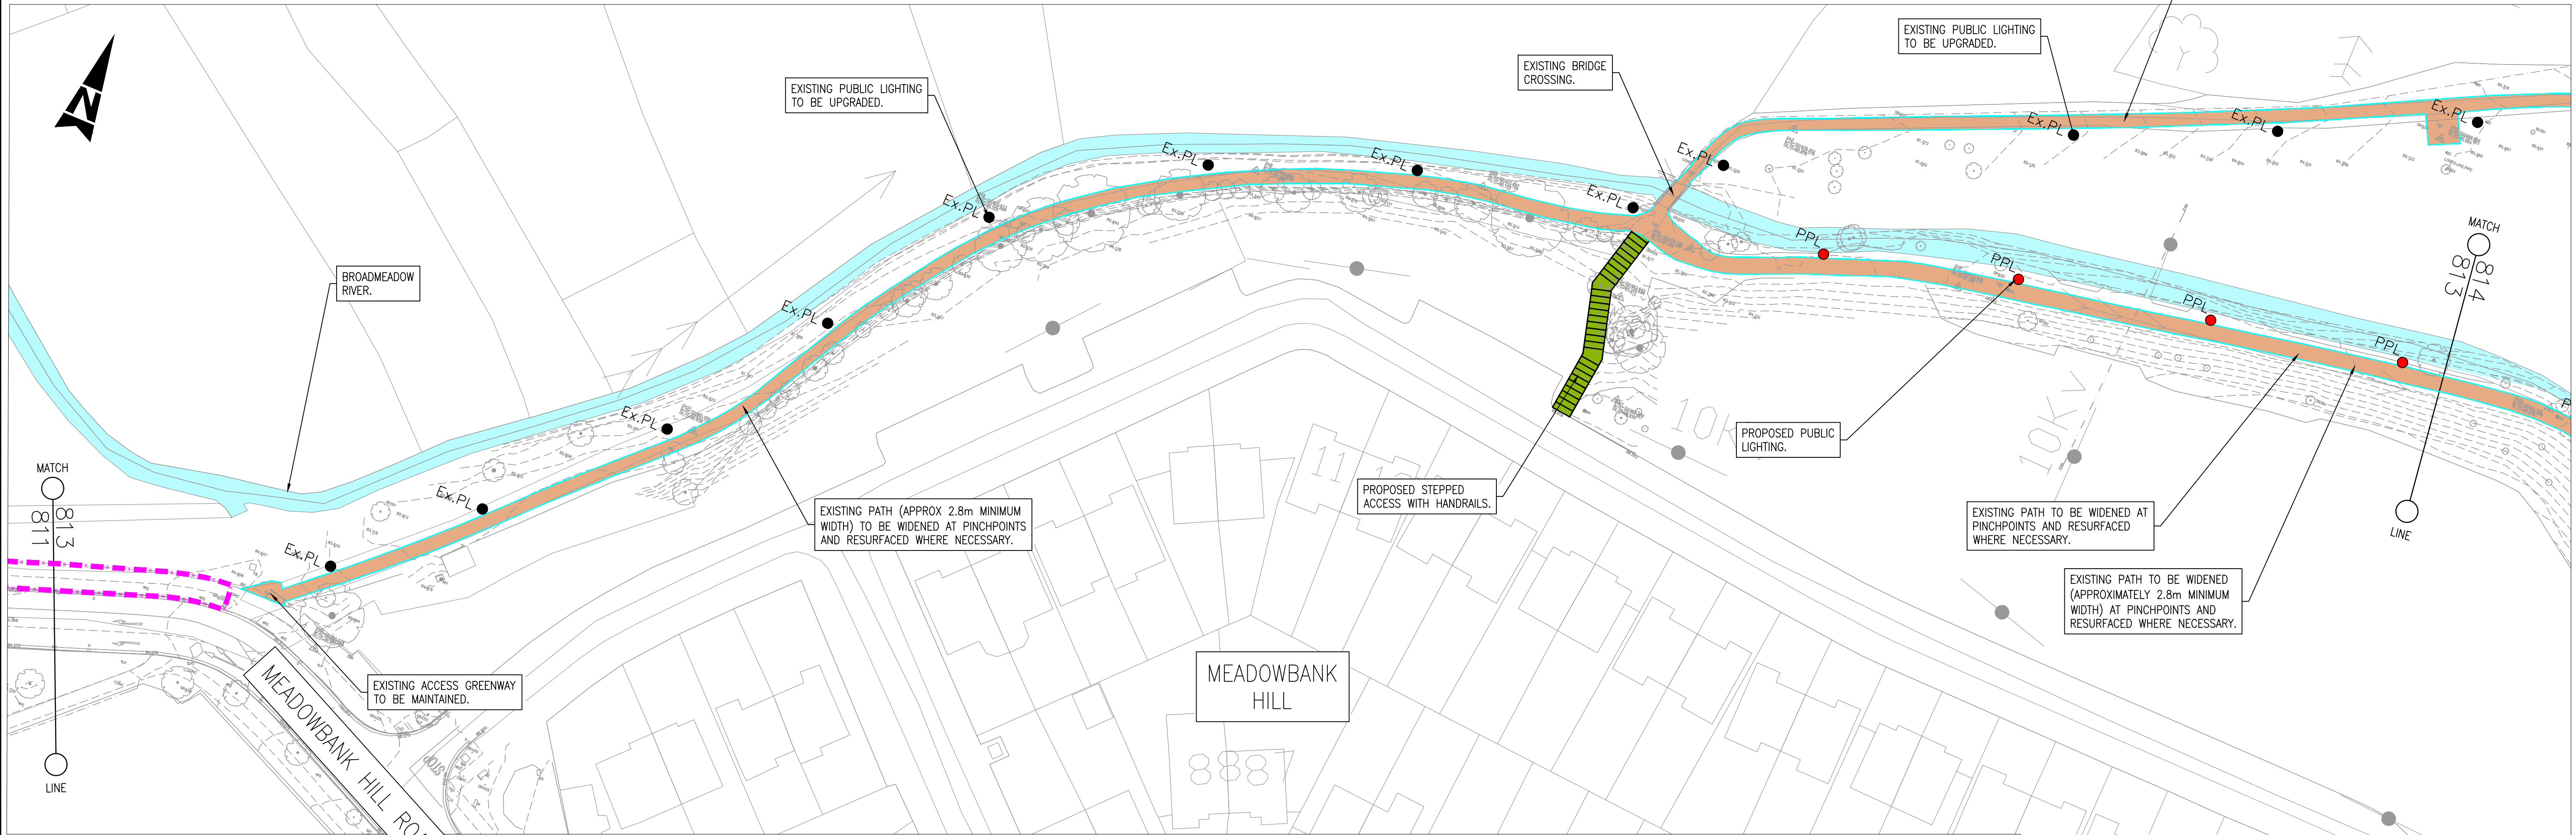

NOTES:

- SCHEME TO BE SUBJECT TO PUBLIC LIGHTING DESIGN AT DETAIL DESIGN STAGE. EXISTING & PROPOSED LIGHTING SHOWN ALONG GREENWAY SCHEME.
- WHERE WORKS ARE PROPOSED, EXISTING TREES TO BE RETAINED WHERE POSSIBLE.
- RAISED CROSSINGS AND JUNCTION TABLES TO BE "BITMAC" (ASPHALT CONCRETE) WITH COLOURED STONE.

© ORDNANCE SURVEY IRELAND LICENSE No. AR 0082519
ORDNANCE SURVEY IRELAND & GOVERNMENT OF IRELAND



- LEGEND :
- CYCLE TRACK/CYCLE LANE
 - SHARED PEDESTRIAN/CYCLE PATH
 - FOOTPATH
 - RAISED CROSSING/RAISED JUNCTION
 - BUILD OUT/TRAFFIC ISLAND
 - NEW CARRIAGEWAY
 - BUS STOP
 - STEPPED ACCESS
 - BOARDWALK
 - TACTILE PAVING - BEGINNING/END OF SHARED PATH
 - TACTILE PAVING - CONTROLLED CROSSING
 - TACTILE PAVING - UNCONTROLLED CROSSING
 - EXISTING KERB TO BE RETAINED
 - PROPOSED KERB
 - SHARED STREET
 - SEPARATE SCHEME
 - EXISTING PUBLIC LIGHTING COLUMN
 - PROPOSED PUBLIC LIGHTING COLUMN

C	PART 8	BM	21.02.20	CF	KB
B	DRAFT	CMK	21.04.17	CF	KB
A	AMENDMENTS	CMK	14.02.17	CF	KB
-	CLIENT REVIEW	CMK	22.12.16	CF	KB
Rev	Description	By	Date	Chk'd	Auth

ATKINS
Member of the SNC-Lavalin Group



Atkins House, 150-155 Ainslie Business Park, Swords, Co. Dublin
Tel (+353) 01 810 8000
Fax (+353) 01 810 8001

Unit 2B, 2200 Cork Airport Business Park, Cork
Tel (+353) 021 429 0300
Fax (+353) 021 429 0360

1st Floor Technology House Parkmore Technology Park, Galway
Tel (+353) 091 786 050
Fax (+353) 091 779 830

Client	MEATH COUNTY COUNCIL	Title	PART 8 DESIGN SHEET 13 OF 15
Project	RATOATH PEDESTRIAN AND CYCLE SCHEME	Original Scale	1:500 at A1 1:1000 at A3
Design/Drawn	CMK	Checked	CF
Date	22.12.16	Date	22.12.16
Status	5139451 / HW / 813	Rev	C

File: 5139451 HW 813.dwg
Date: Feb 24, 2020 - 9:35am
Plotted by: bmskovic

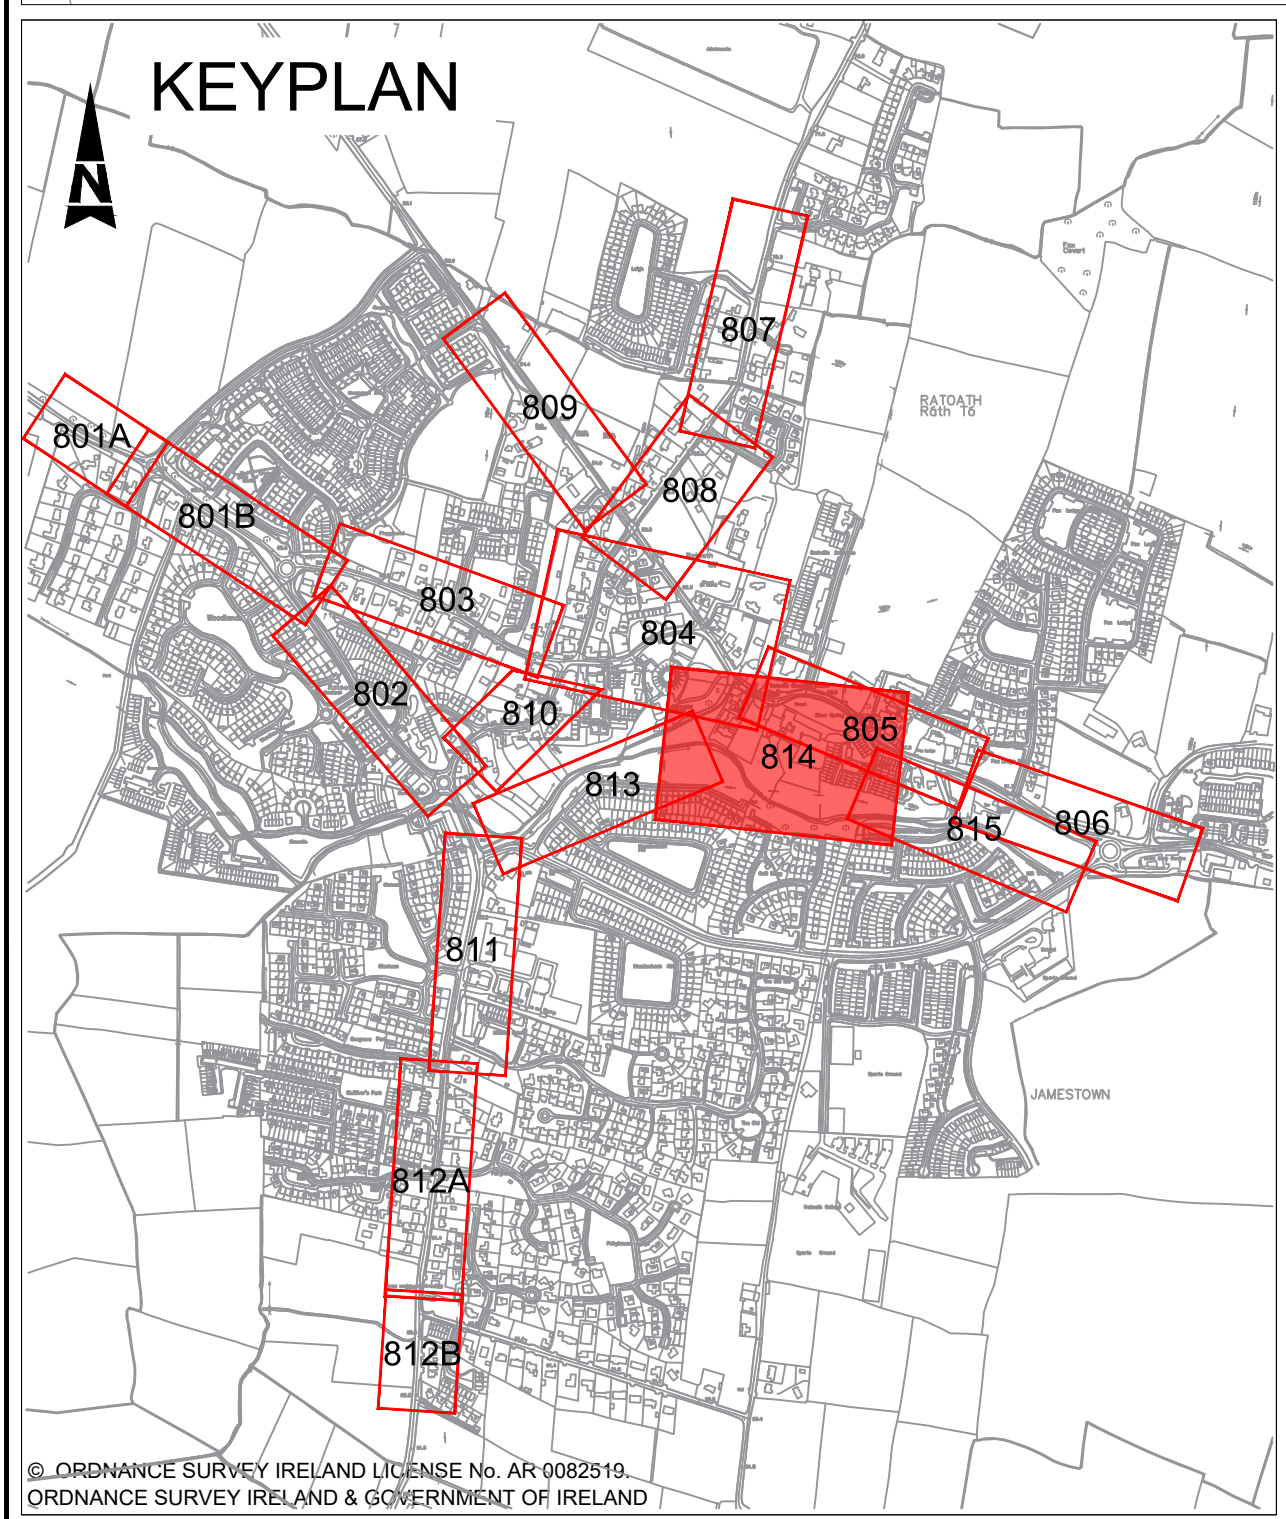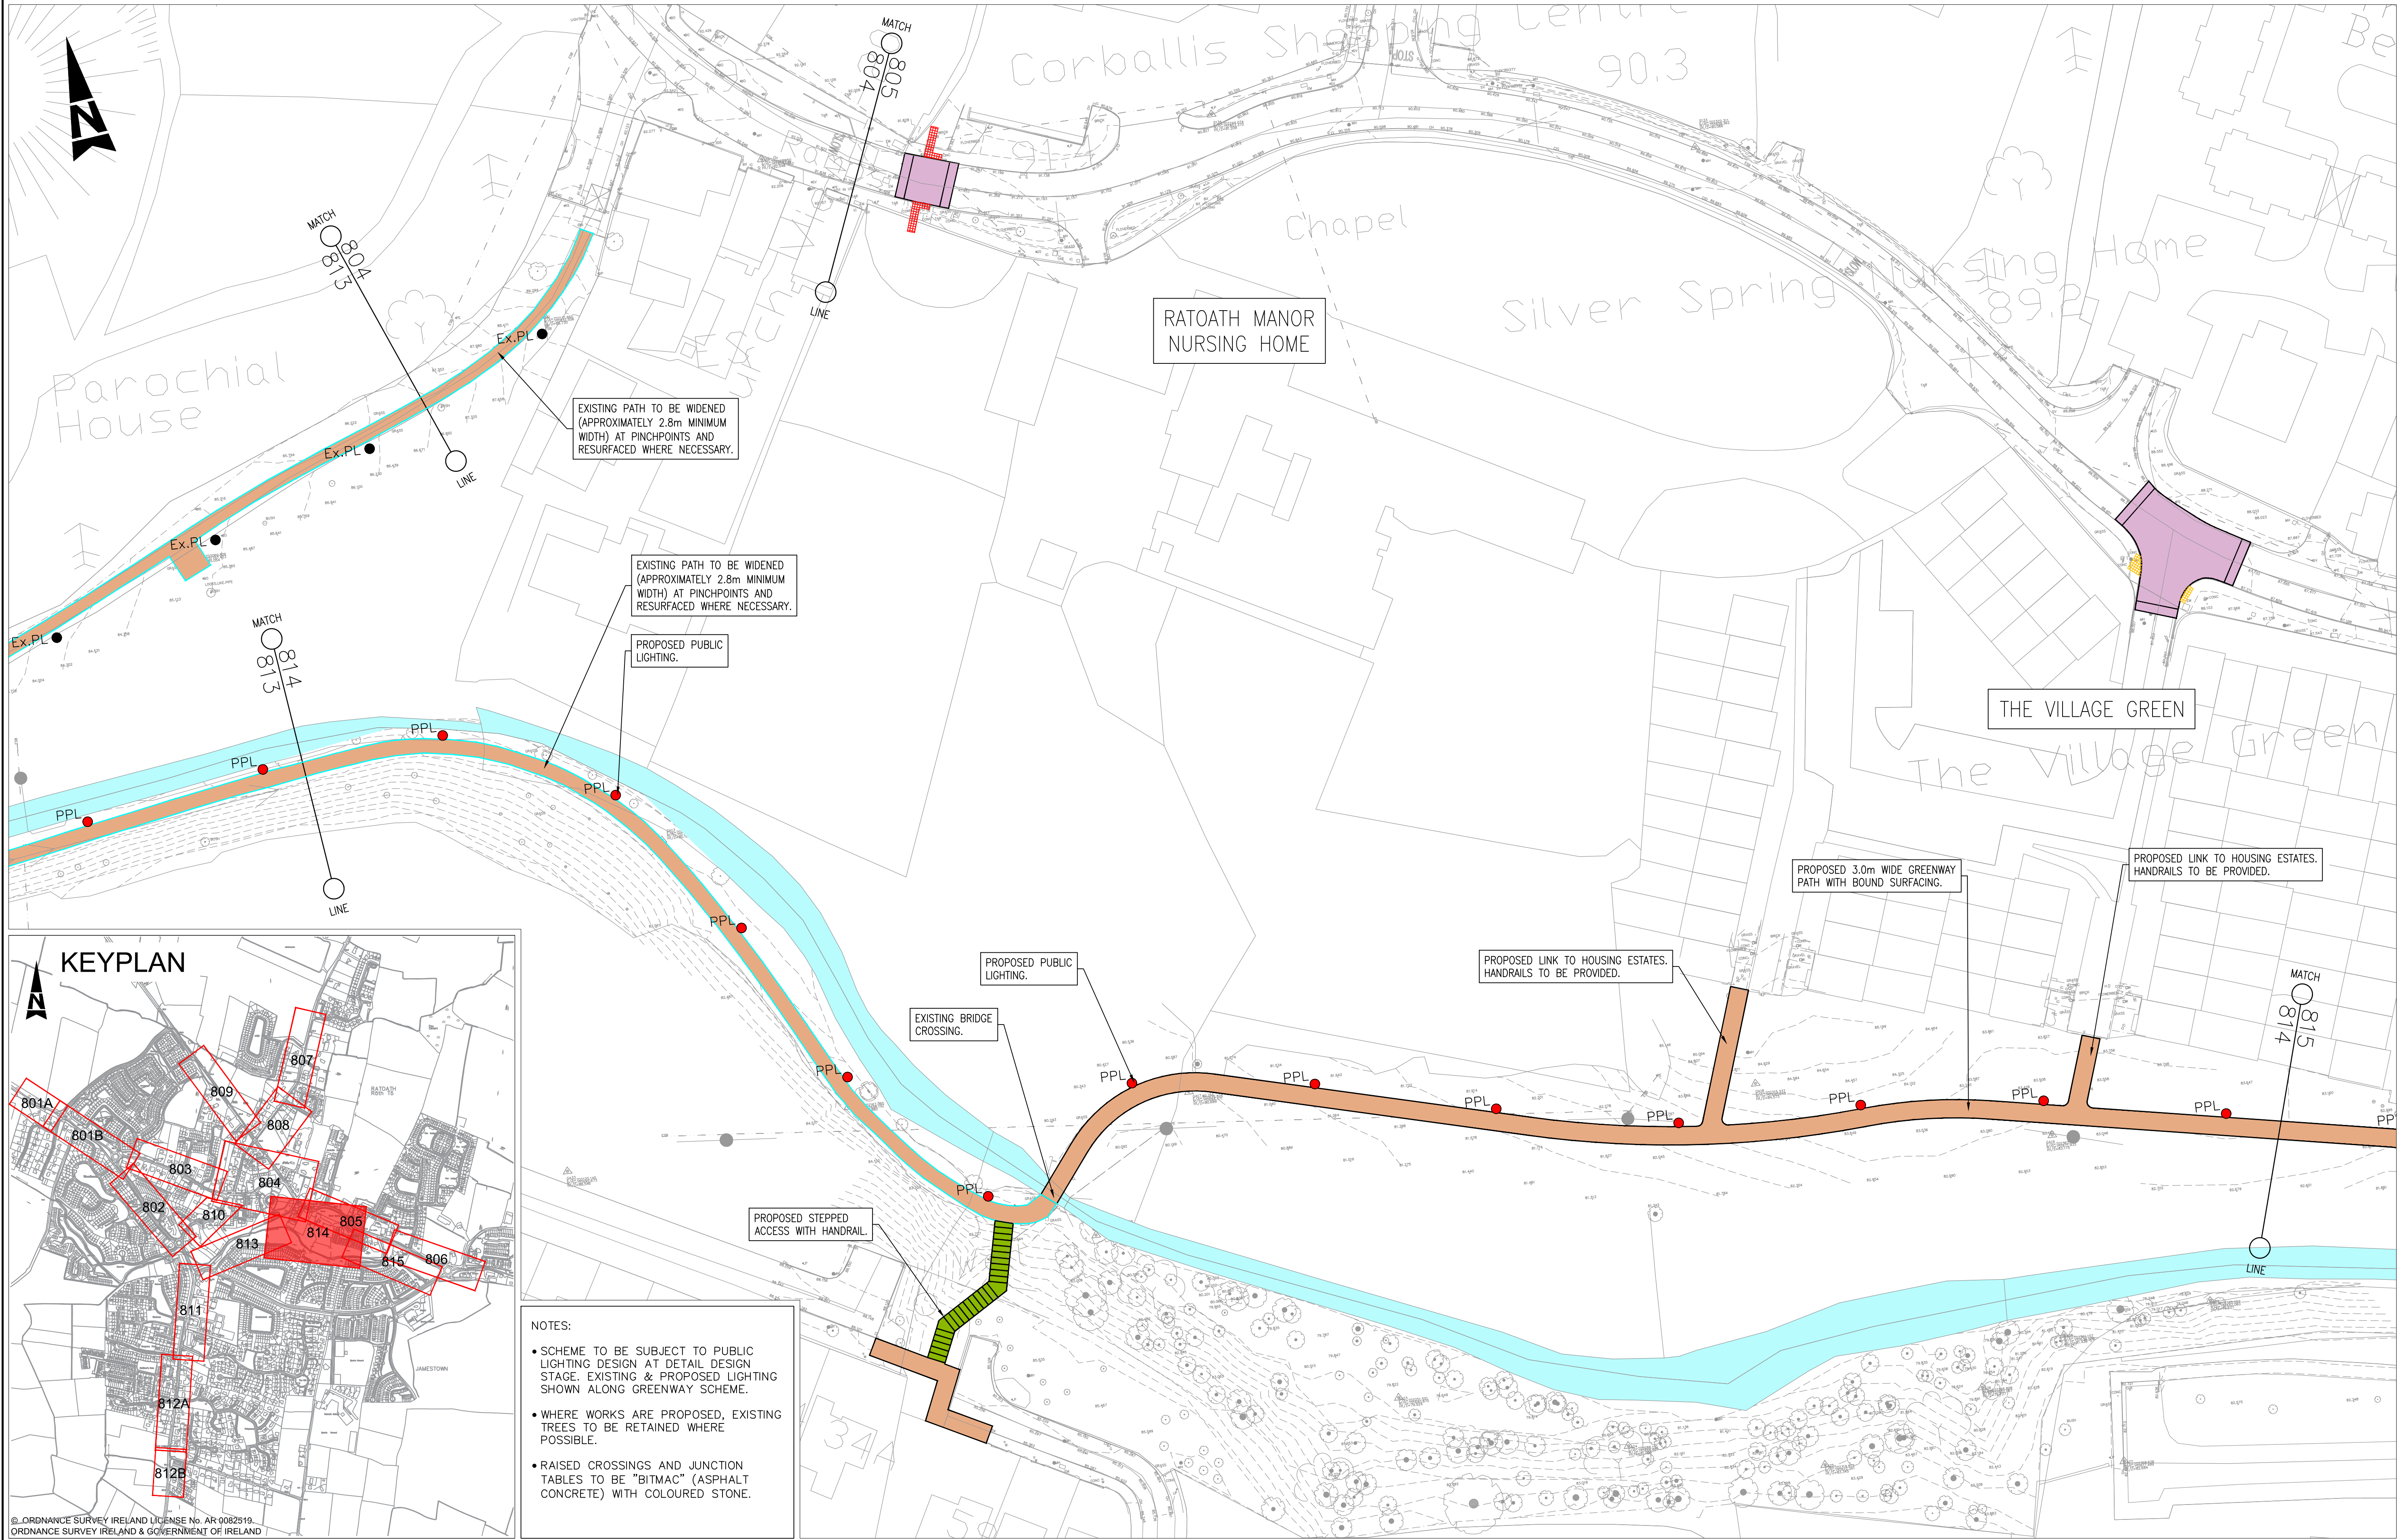

NOTES:

- SCHEME TO BE SUBJECT TO PUBLIC LIGHTING DESIGN AT DETAIL DESIGN STAGE. EXISTING & PROPOSED LIGHTING SHOWN ALONG GREENWAY SCHEME.
- WHERE WORKS ARE PROPOSED, EXISTING TREES TO BE RETAINED WHERE POSSIBLE.
- RAISED CROSSINGS AND JUNCTION TABLES TO BE "BITMAC" (ASPHALT CONCRETE) WITH COLOURED STONE.

 Údarás Náisiúnta Iompair National Transport Authority		LEGEND : CYCLE TRACK/CYCLE LANE SHARED PEDESTRIAN/CYCLE PATH FOOTPATH RAISED CROSSING/RAISED JUNCTION BUILD OUT/TRAFFIC ISLAND NEW CARRIAGEWAY BUS STOP STEPPED ACCESS BOARDWALK TACTILE PAVING - BEGINNING/END OF SHARED PATH TACTILE PAVING - CONTROLLED CROSSING TACTILE PAVING - UNCONTROLLED CROSSING EXISTING KERB TO BE RETAINED PROPOSED KERB SHARED STREET SEPARATE SCHEME EXISTING PUBLIC LIGHTING COLUMN PROPOSED PUBLIC LIGHTING COLUMN
---	--	---

D	PART 8	BM	21.02.20	CF	KB
C	DRAFT	BM	05.03.19	CF	KB
B	DRAFT	CMK	21.04.17	CF	KB
A	AMENDMENTS	CMK	14.02.17	CF	KB
-	CLIENT REVIEW	CMK	22.12.16	CF	KB
Rev	Description	By	Date	Chk'd	Auth


Member of the SNC-Lavalin Group

Client
MEATH COUNTY COUNCIL

Project
RATOATH PEDESTRIAN AND CYCLE SCHEME



Title
PART 8 DESIGN SHEET 14 OF 15

Original Scale 1:500 at A1 1:1000 at A3	Design/Drawn CMK	Checked CF	Authorised KB
Status	Drawing Number 5139451 / HW / 814	Date 22.12.16	Rev D

A1

DO NOT SCALE

100
5139451 / HW / 815
0 10
ID

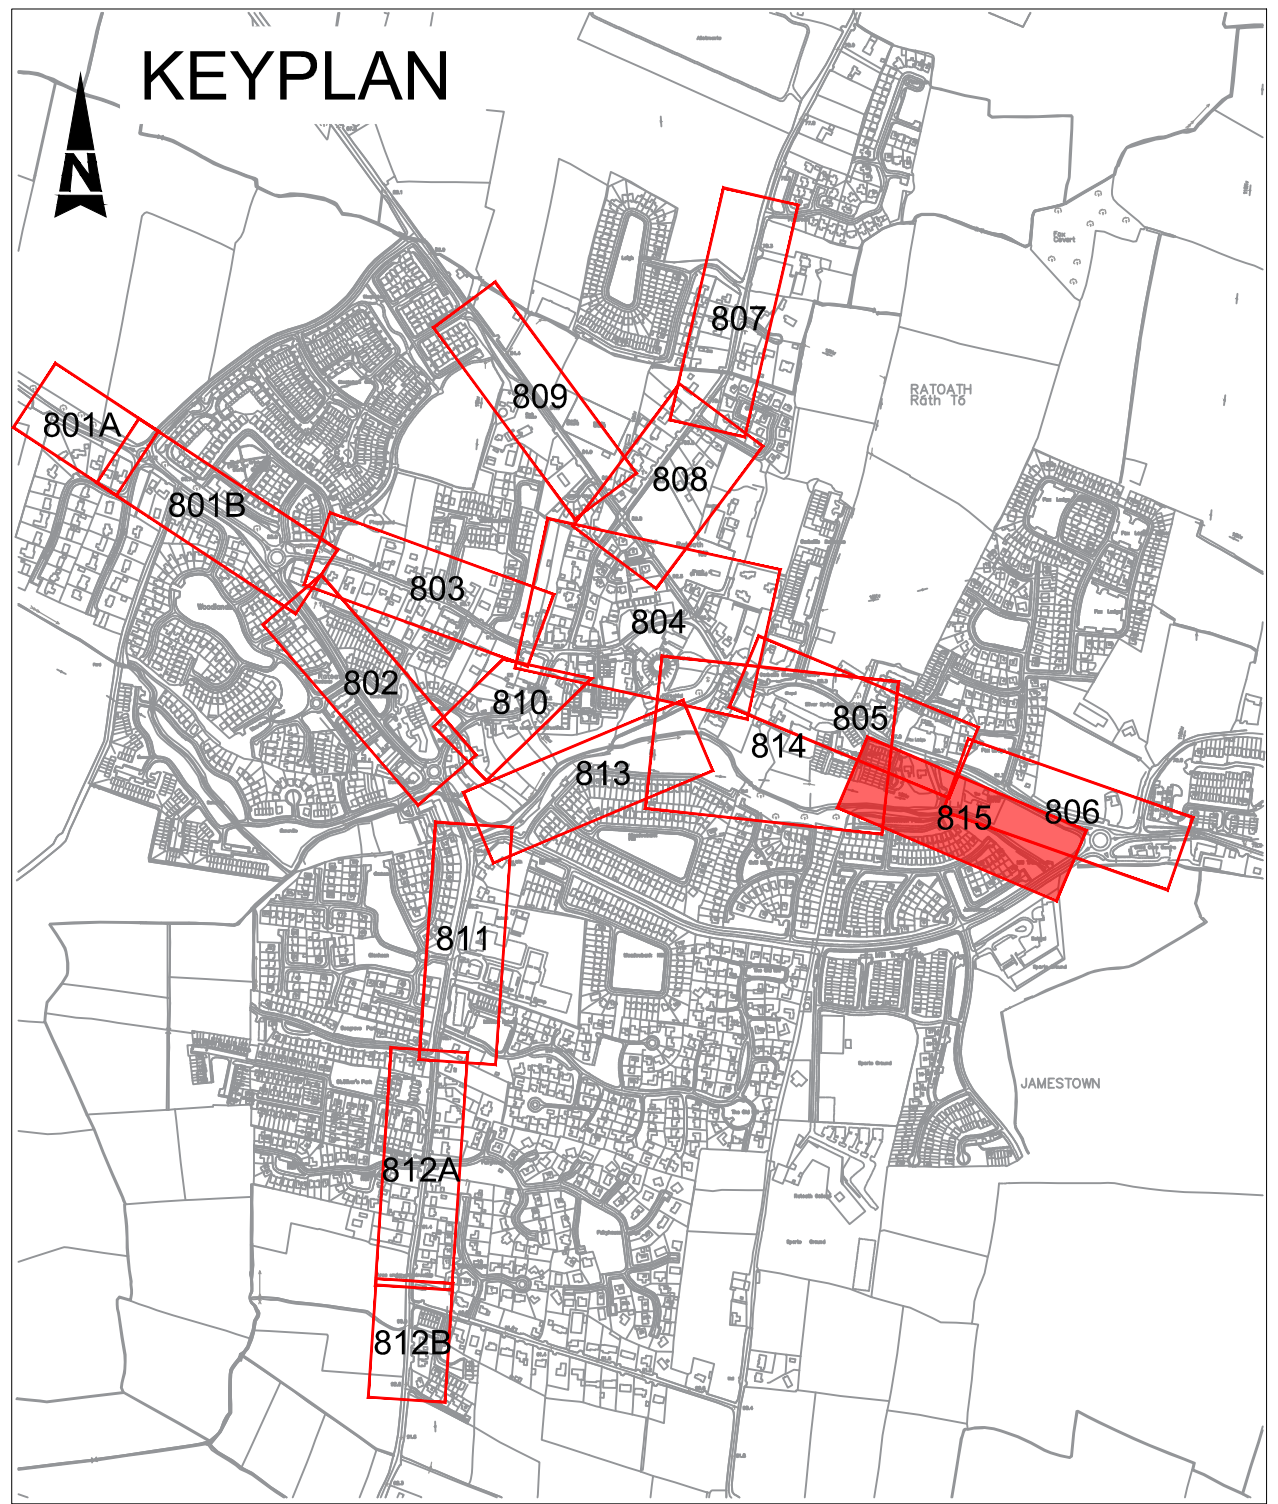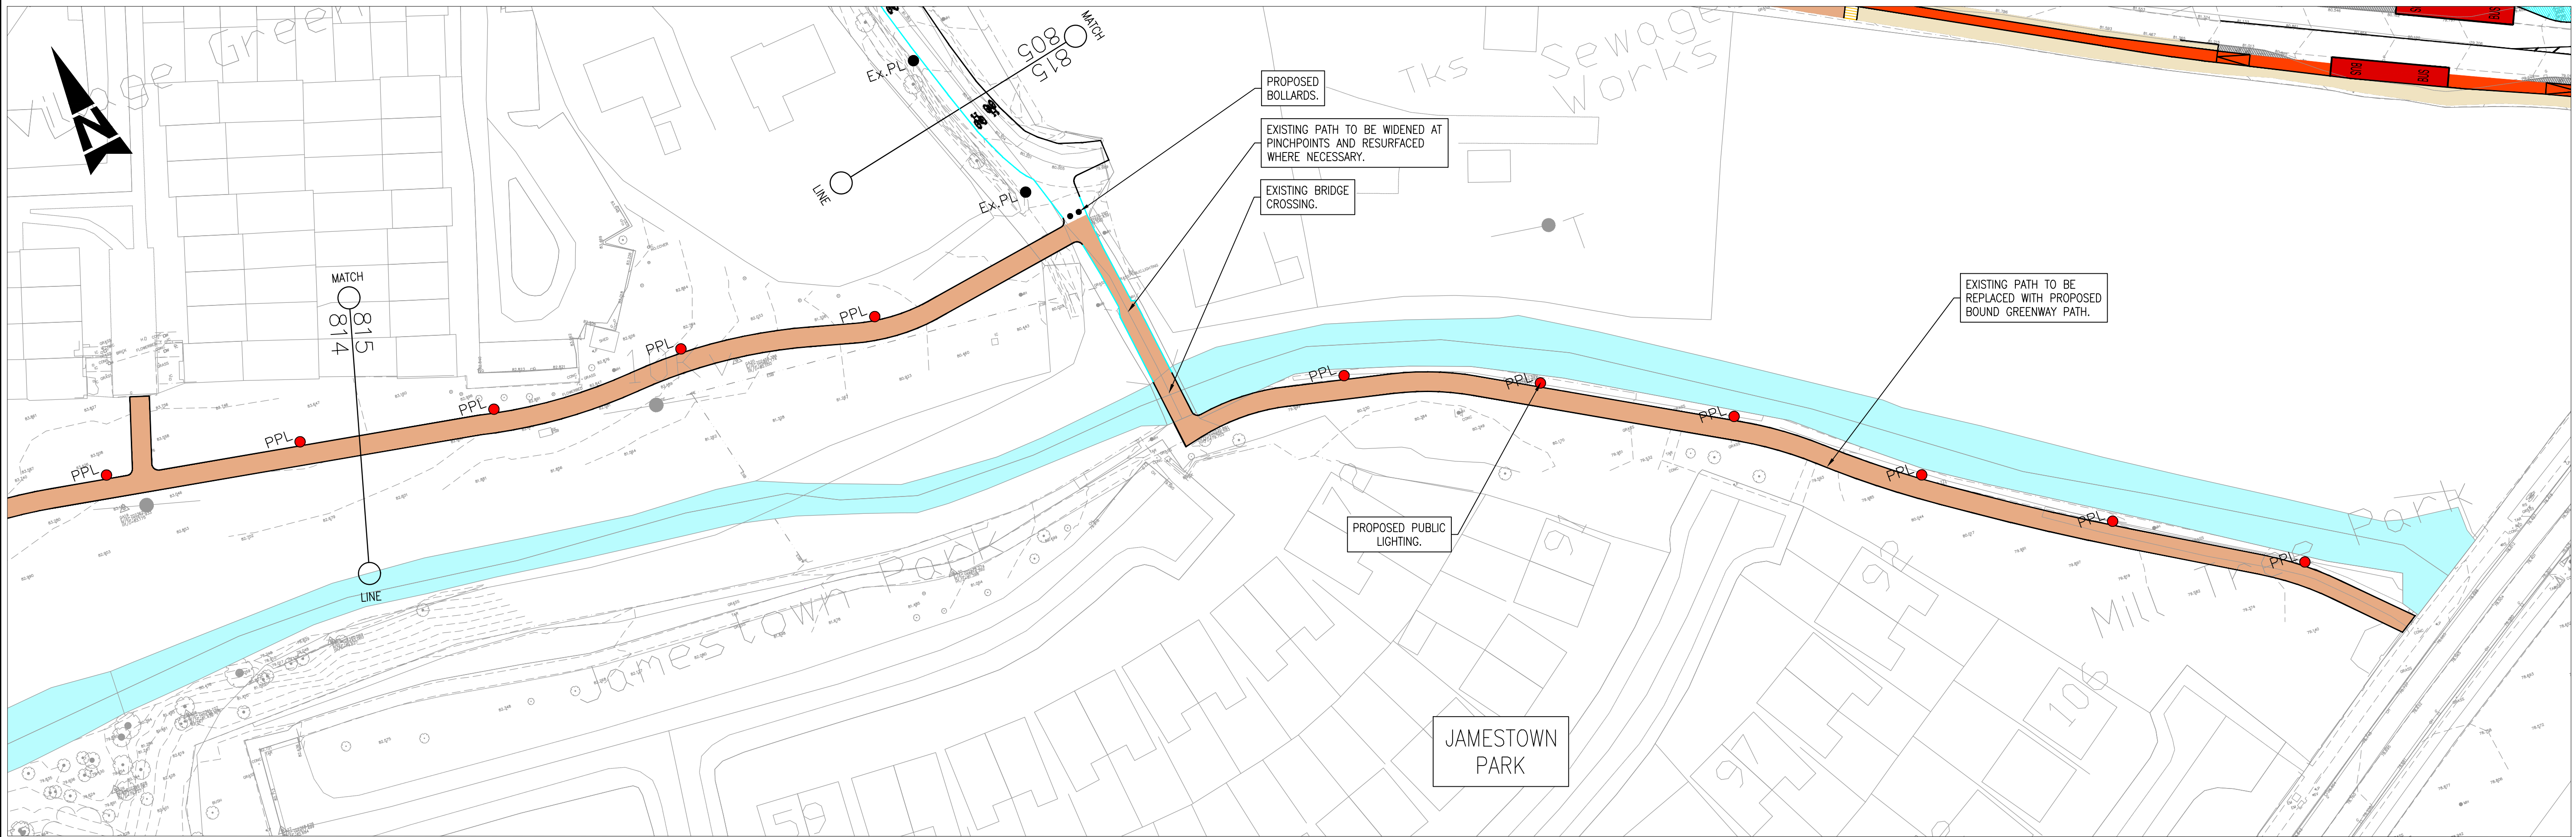

NOTES:

- SCHEME TO BE SUBJECT TO PUBLIC LIGHTING DESIGN AT DETAIL DESIGN STAGE. EXISTING & PROPOSED LIGHTING SHOWN ALONG GREENWAY SCHEME.
- WHERE WORKS ARE PROPOSED, EXISTING TREES TO BE RETAINED WHERE POSSIBLE.
- RAISED CROSSINGS AND JUNCTION TABLES TO BE "BITMAC" (ASPHALT CONCRETE) WITH COLOURED STONE.

© ORDNANCE SURVEY IRELAND LICENSE No. AR 0082519
ORDNANCE SURVEY IRELAND & GOVERNMENT OF IRELAND



- LEGEND :
- CYCLE TRACK/CYCLE LANE
 - SHARED PEDESTRIAN/CYCLE PATH
 - FOOTPATH
 - RAISED CROSSING/RAISED JUNCTION
 - BUILD OUT/TRAFFIC ISLAND
 - NEW CARRIAGEWAY
 - BUS STOP
 - STEPPED ACCESS
 - BOARDWALK
 - TACTILE PAVING - BEGINNING/END OF SHARED PATH
 - TACTILE PAVING - CONTROLLED CROSSING
 - TACTILE PAVING - UNCONTROLLED CROSSING
 - EXISTING KERB TO BE RETAINED
 - PROPOSED KERB
 - SHARED STREET
 - SEPARATE SCHEME
 - EXISTING PUBLIC LIGHTING COLUMN
 - PROPOSED PUBLIC LIGHTING COLUMN

D	PART 8	BM	21.02.20	CF	KB
C	DRAFT	BM	05.03.19	CF	KB
B	DRAFT	CMK	21.04.17	CF	KB
A	AMENDMENTS	CMK	14.02.17	CF	KB
-	CLIENT REVIEW	CMK	22.12.16	CF	KB
Rev	Description	By	Date	Chk'd	Auth

ATKINS
Member of the SNC-Lavalin Group

Atkins House, 150-155 Ainslie Business Park, Swords, Co. Dublin
Tel (+353) 01 810 8000
Fax (+353) 01 810 8001
Unit 2B, 2200 Cork Airport Business Park, Cork
Tel (+353) 021 429 0300
Fax (+353) 021 429 0360
1st Floor Technology House Parkmore Technology Park, Galway
Tel (+353) 091 786 050
Fax (+353) 091 779 830

Client MEATH COUNTY COUNCIL		Title PART 8 DESIGN SHEET 15 OF 15			
Project RATOATH PEDESTRIAN AND CYCLE SCHEME	Original Scale 1:500 at A1 1:1000 at A3	Design/Drawn CMK	Checked CF	Authorised KB	
	Status	Drawing Number 5139451 / HW / 815			Rev D