DRAFT
Meath Development Plan
2020 - 2026

Map 9.3

Trees Subject to Statutory Preservation Orders (TPOs)

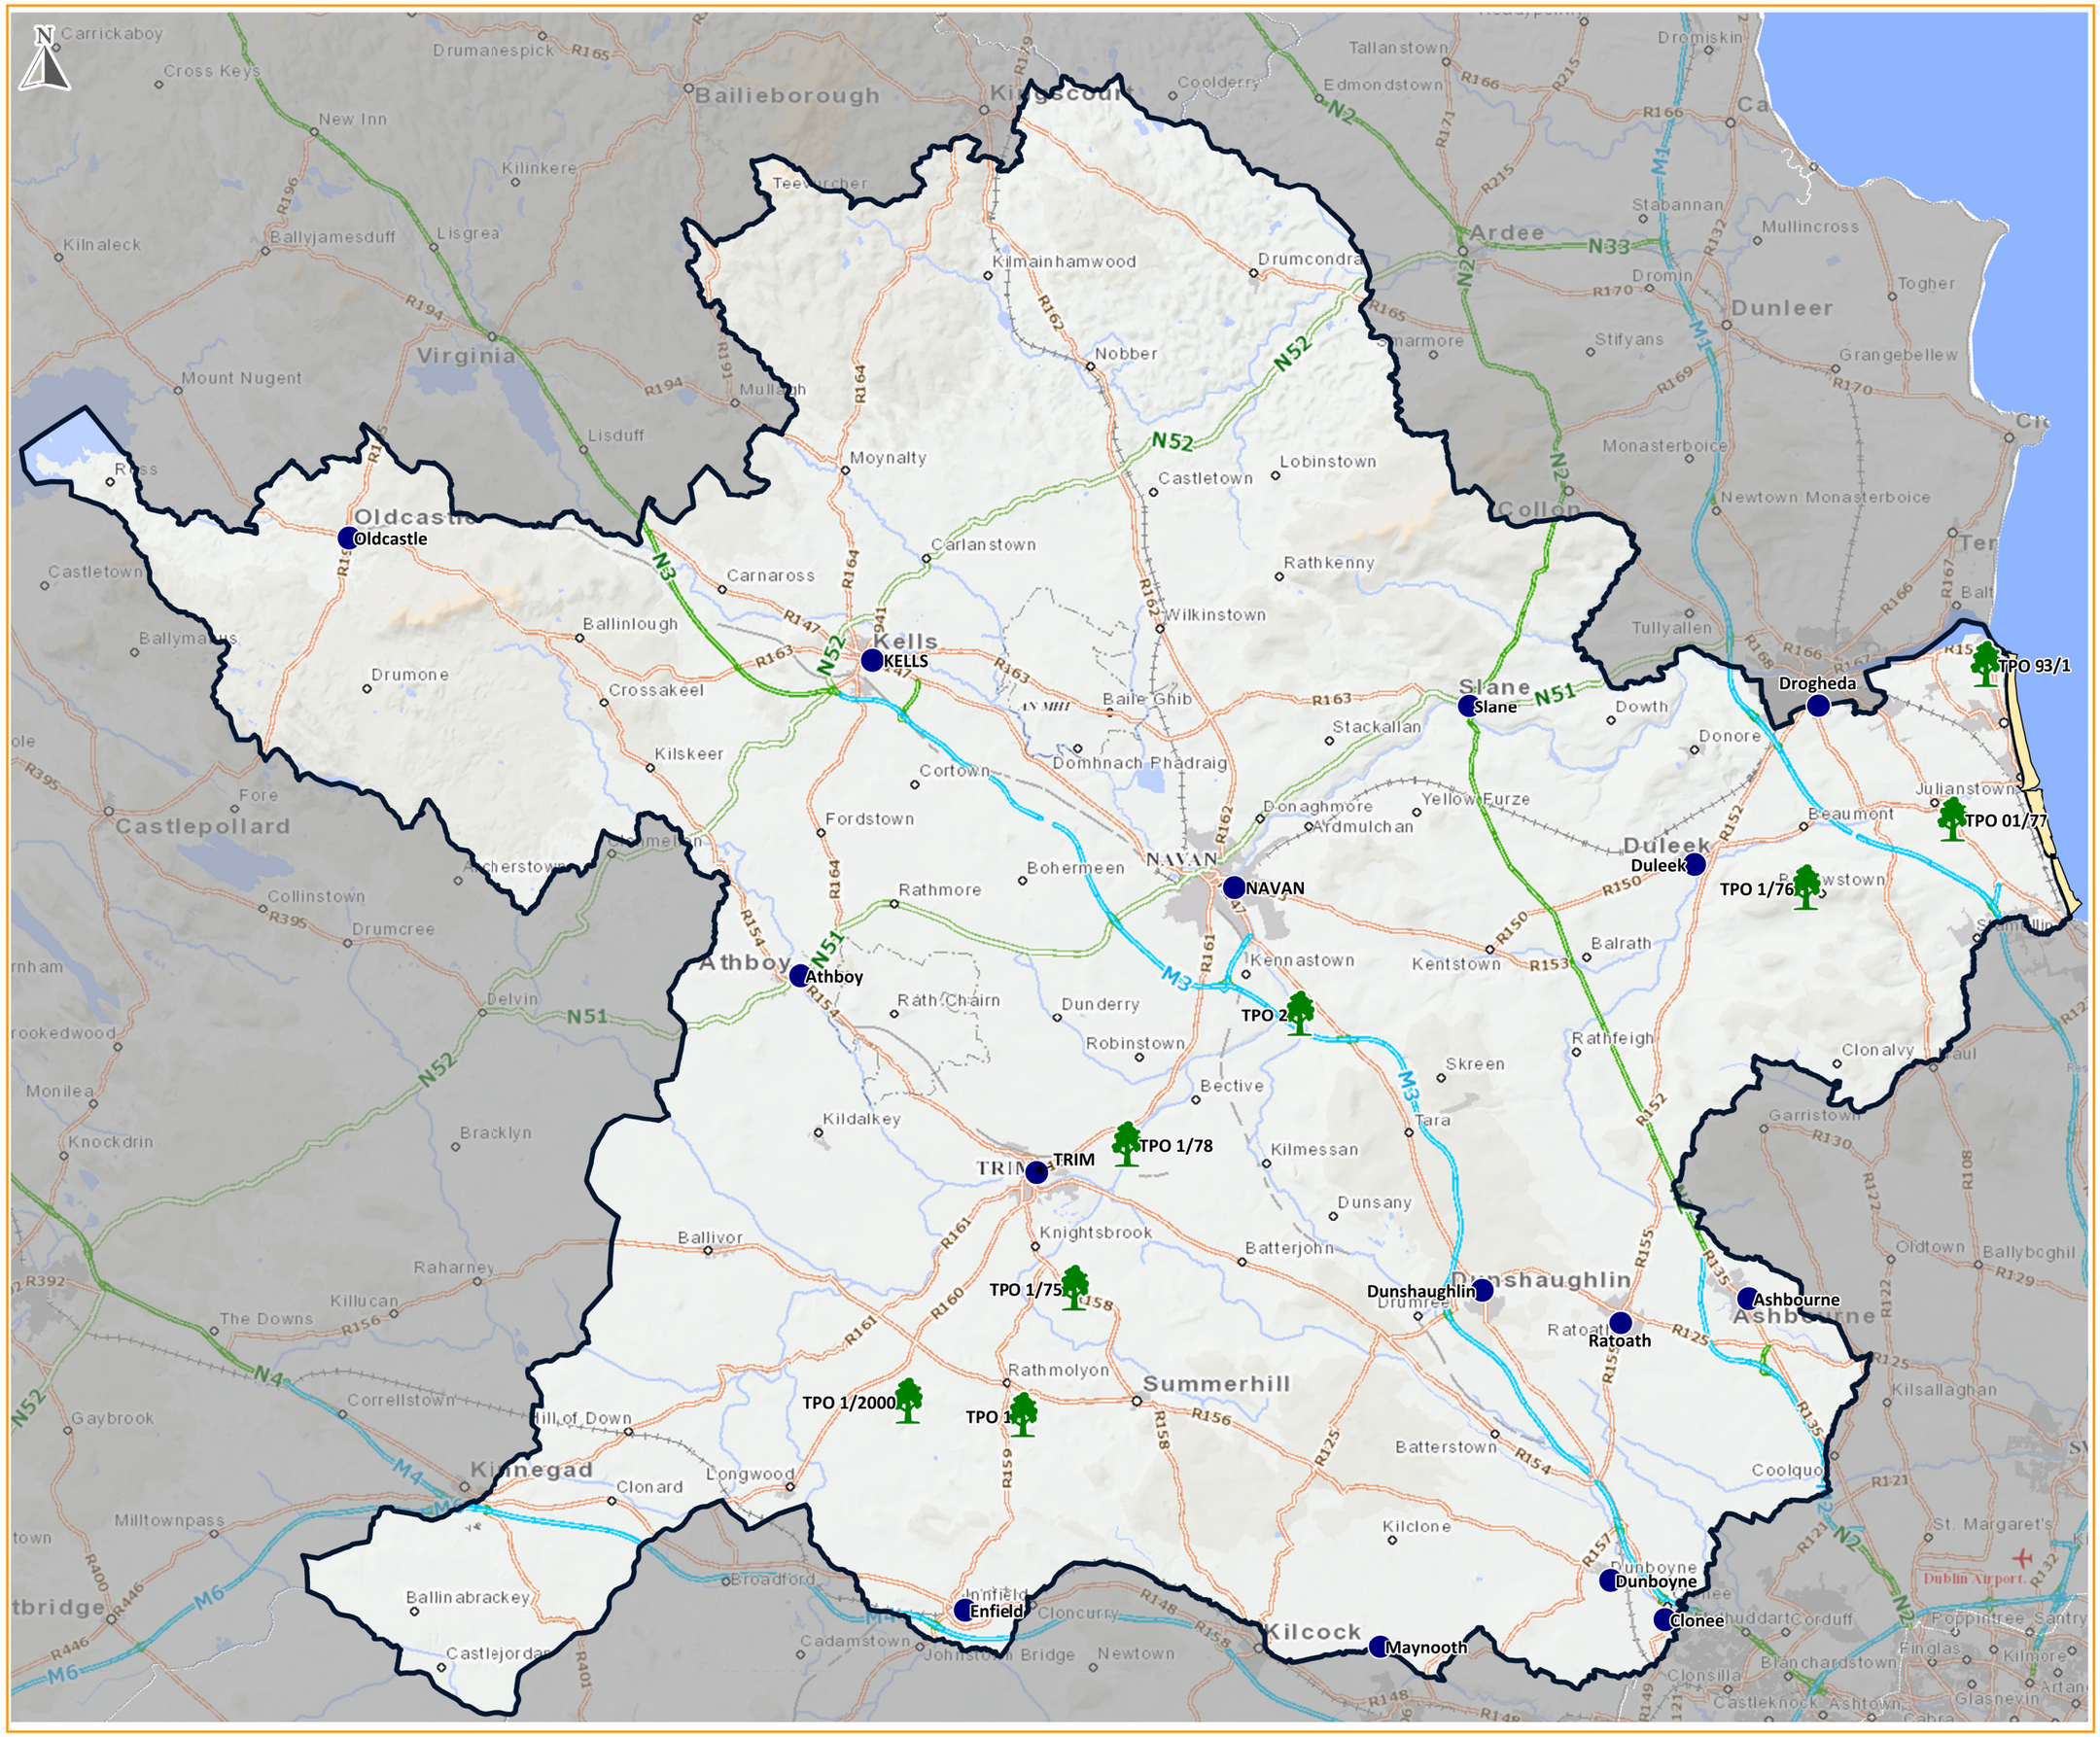

LEGEND

Tree Preservation Orders

Trees Subject to Statutory Preservation Order*

TPO Number	Location
93/ 1	*Coney Hall, Mornington*
01/ 77	*Ballygarth*
1/ 76	*Hilltown Environs, Bellewstown*
1/ 2000	*Tobertynan Wood*
1	*Isaacstown*
1/ 75	*Breemount House*
1/ 78	*Rathnally House & Lands*
2	*Dowdstown House*

** Section 45 of the Local Government (Planning & Development) Act 1963 and subsequent acts.*

Meath County Development Plan 2020–2026

comhairle chontae na mí
meath county council

An Roinn um Pleanáil
Planning Department

Date: 12.2019

Scale: NTS

Contact Information:
email: planning@meathcoco.ie
http://countydevelopmentplanreview.meath.ie/

© Ordnance Survey Ireland & Government of Ireland. All rights Reserved
License Number 2019/31|CCMA| Meath County Council