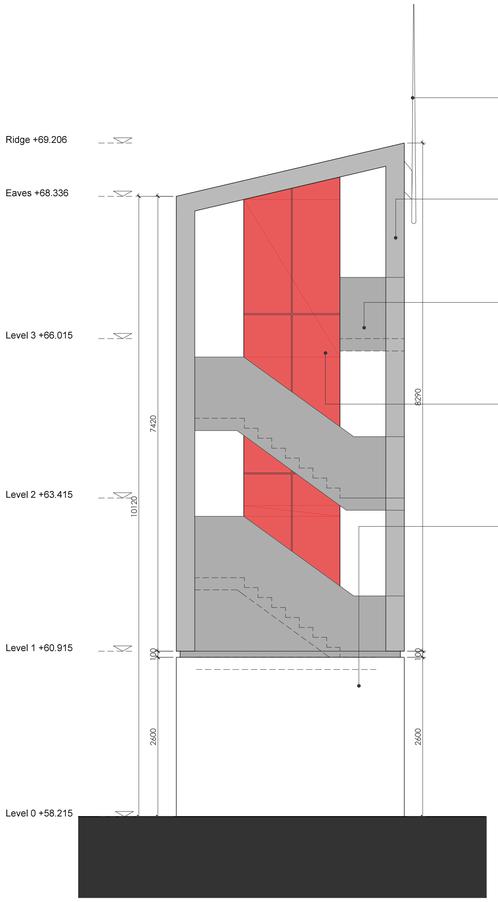

NORTH EAST ELEVATION - SCALE 1:50

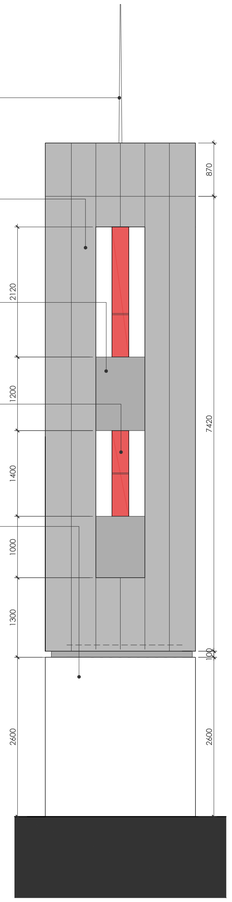

SOUTH EAST ELEVATION - SCALE 1:50

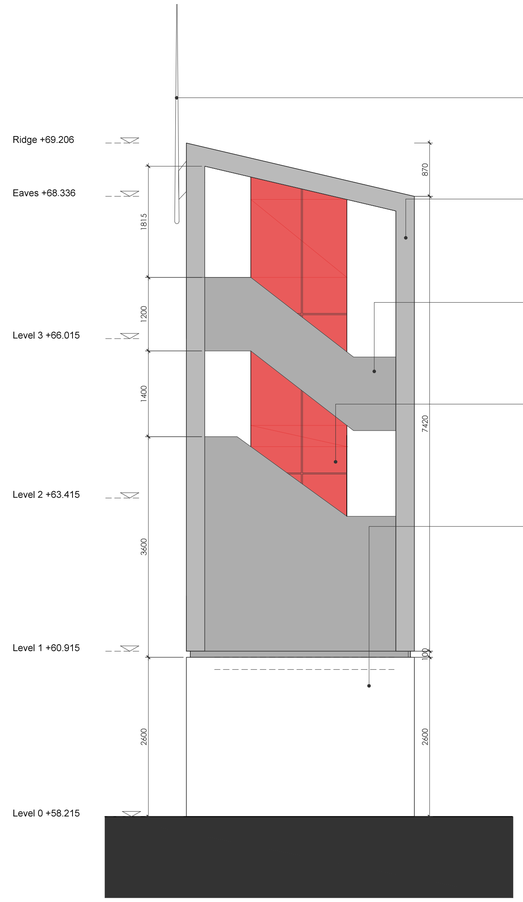

SOUTH WEST ELEVATION - SCALE 1:50

NORTH WEST ELEVATION - SCALE 1:50

TOWER STRUCTURE:

- BLOCKWORK TOWER WITH SELF FNISHED RENDER TO BASE OF TOWER TO MATCH FIRE STATION

- STANDING SEAM ZINC WALLS AND ROOF TO TOWER TO MATCH FIRE STATION

- ALUCOBOND CLAD CENTRE SPINE TO TOWER IN SELECTED COLOUR

- PREFABRICATED CONCRETE STAIRS WITH BLOCKWORK GUARDING FINISH WITH STO RENDER

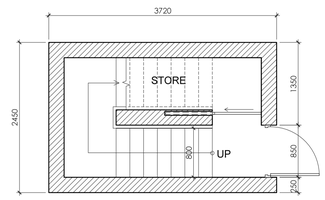

L0 PLAN - SCALE 1:50

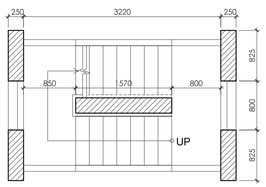

L1 PLAN - SCALE 1:50

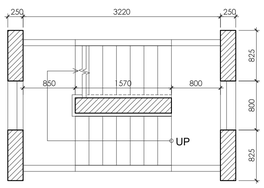

L2 PLAN - SCALE 1:50

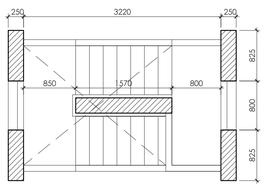

L3 PLAN - SCALE 1:50

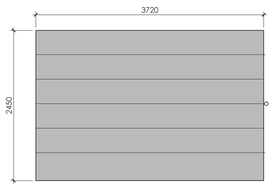

ROOF PLAN - SCALE 1:50

PROPOSED TRAINING TOWER

job:	FIRE STATION EXTENSION & REFURBISHMENT
site:	NOBBER, CO. MEATH.
client:	MEATH COUNTY FIRE AND RESCUE SERVICE
drawing:	PROPOSED TRAINING TOWER
job no:	19104
drg no:	PA_3-05
date:	SEPT 2020
scale:	1:50
revision no:	-

42 dawson street
dublin 2
t: + 353 1 7645 945
f: + 353 1 6711 770
e: mail@node.ie
w: www.node.ie