HOUSES
3 Bedroom - 4
3 Bed Acc - 2
4 Bedroom - 4

Total Houses - 10
Car park spaces House: 10*2=20

APARTMENTS
1 Bedroom - 34
2 Bedroom (3p) - 2
2 Bedroom (4p) - 36
3 Bedroom (5p) - 2
TOTAL APTS - 74
Car park spaces Apartments: 74*1.25=92.5
Visitors (1 space per 4 apts): $\frac{74}{4}$ =18.5
Total car spaces apartments: 111

84 Units in Total
131 Car Spaces in Total
(where 7 are designated car parking spaces)

Site Area: 1.7Ha (4.2 acres)

Communal Open Space: 0.34Ha (20%)

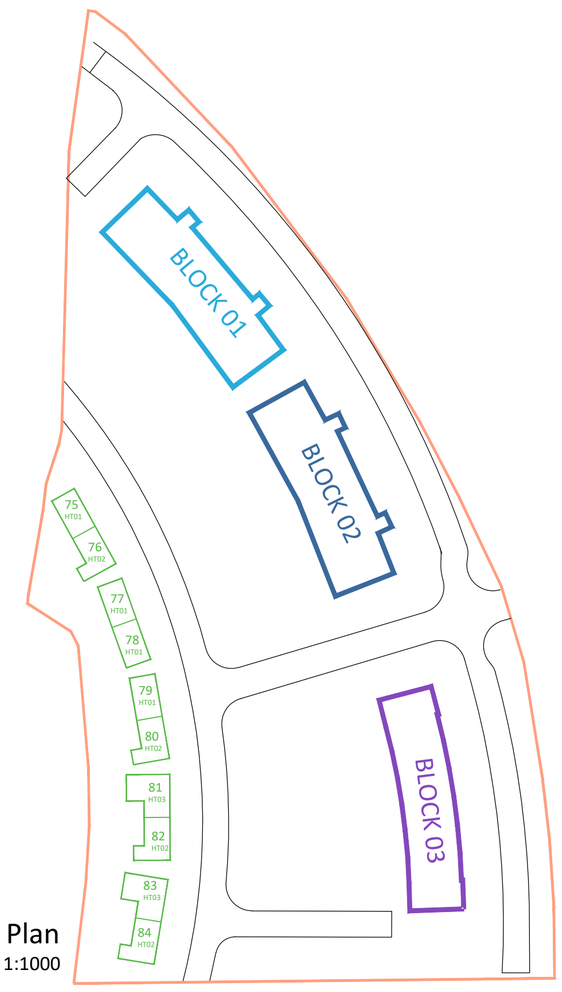

Key Plan
Scale 1:1000

Proposed Site Plan
Scale 1:500

PROPOSED SITE PLAN

RED LINE SHOWS APPLICATION SITE BOUNDARY
BLUE LINE SHOWS LANDS IN LOCAL AUTHORITY OWNERSHIP

Revision Description	Date	Rev. No.	Issued by

Figured dimensions only to be used. This drawing is copyright of O'Mahony Pike Architects Ltd. All information is shared as per approved use in accordance with BS1192(2007) + A2(2016), Table 5; Standard Codes for Suitability of Models and Documents. If 'Information Approval Check' is empty, this information has been shared at S0 - WIP.

o'mahony pike
architecture|urban design
email: info@omahonypike.com
tel: +353 1 202 7400
fax: +353 1 283 0822
www.omahonypike.com

Dublin
The Chapel
Mount St. Anne's
Milltown, Dublin 6
D06 XN52 Ireland

Cork
26 South Mall
Cork City
Co. Cork
T12 R2RV Ireland

Project No.: 1820
Scale @ A1: 1:500 1:1000
Project Lead: EJ
Date Printed: 02-10-2020
Drawn By:
Current Rev.:
Model No.: 1820-OMP-00-ZZ-DR-A-1000
Purpose: Planning

Project: Farganstown Social Housing Development
Location: Farganstown, Co. Meath
Client: Meath County Council

Drawing Title: Proposed Site Plan - Roof Plan Level
Drawing No.: 1820-OMP-00-03-DR-A-1003

Suitability - Checked By - Date