DD_01 Section 1 1:150 on A1

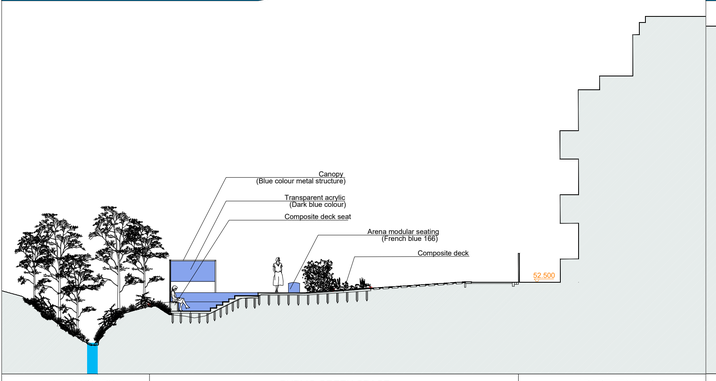

DD_02 Section 2 1:150 on A1

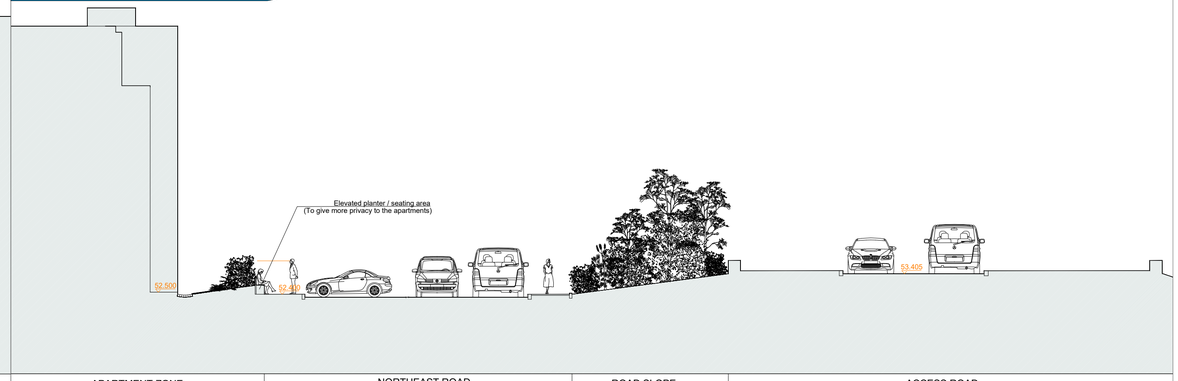

WATER COURSE	PUBLIC GREEN SPACE					APARTMENT ZONE	APARTMENT ZONE		NORTHEAST ROAD				ROAD SLOPE	ACCESS ROAD		
With native buffer planting	Seating area	Decking steps	Linear path and seat	Deck and stepping stones path	Pathway	Outdoor space	Apartment building	Apartment building	Front garden and seat	Footpath	Car park	Roadway	Footpath	Fringe planting on bank	Footpath	Roadway	Footpath

DD_04 Section 1_ Zoom through seating area 1:50 on A1

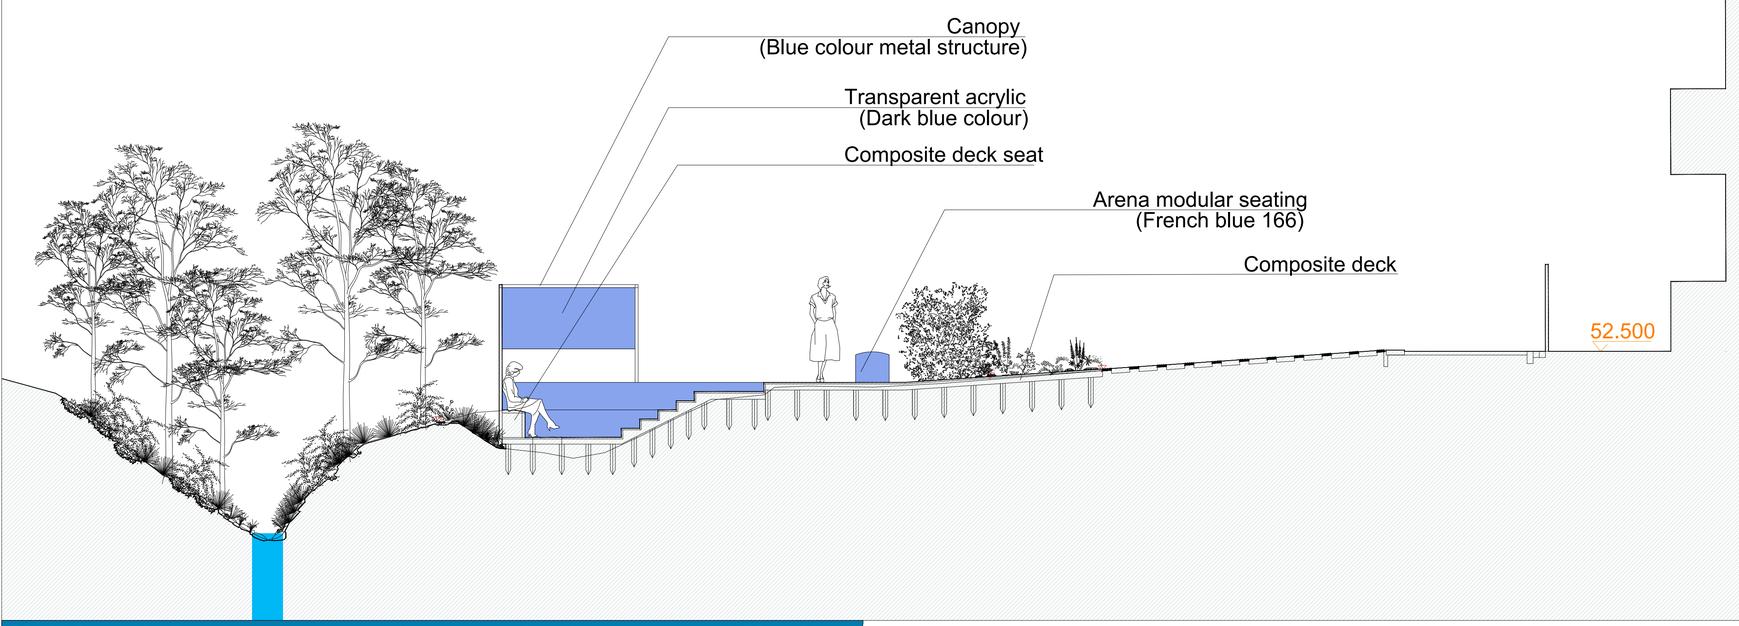

DD_04 Section 3 throughn blue bridge box 1:50 on A1

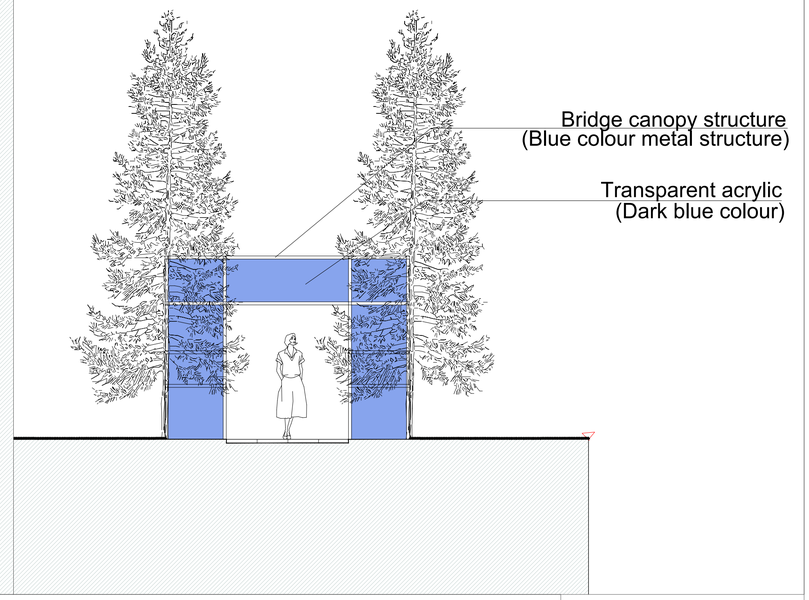

DD_05 Section 2_ Zoom through apartments front garden, sidewalk and road slope 1:50 on A1

Rev	Date	By	Details
B	30/09/19	CM	Upgrade
A	19/04/19	CM	Landscape sections

AUSTEN ASSOCIATES
One Salt House, South Quay, Wicklow Town, Co. Wicklow
T: 0404 66827
Email: designdesk@austenassociates.ie | Web: www.austenassociates.ie
landscape architecture design | arboriculture project management

Copyright Austen Associates, 2019

Client: Meath Housing Department

Project title: Social Housing Development

Drawing title: Design detail

Drawn by: CM | Scale: As shown on A1

Approved by: TA | Date: Apr 2019

Status: Planning

Drawing no: 054219_DD_01 | Revision: B