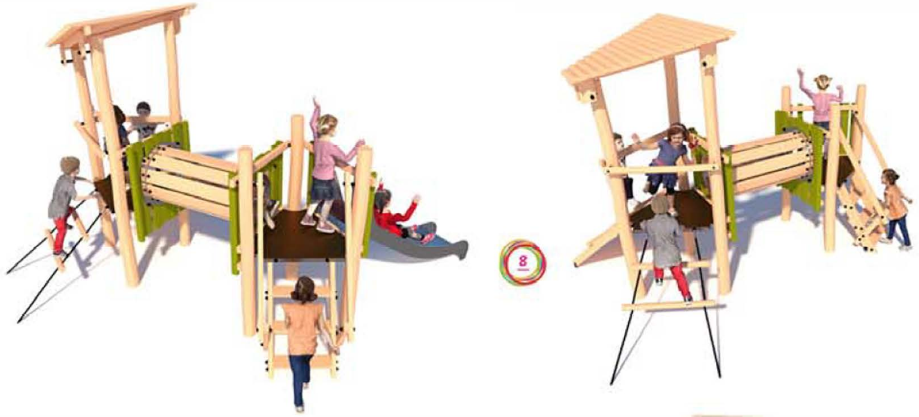

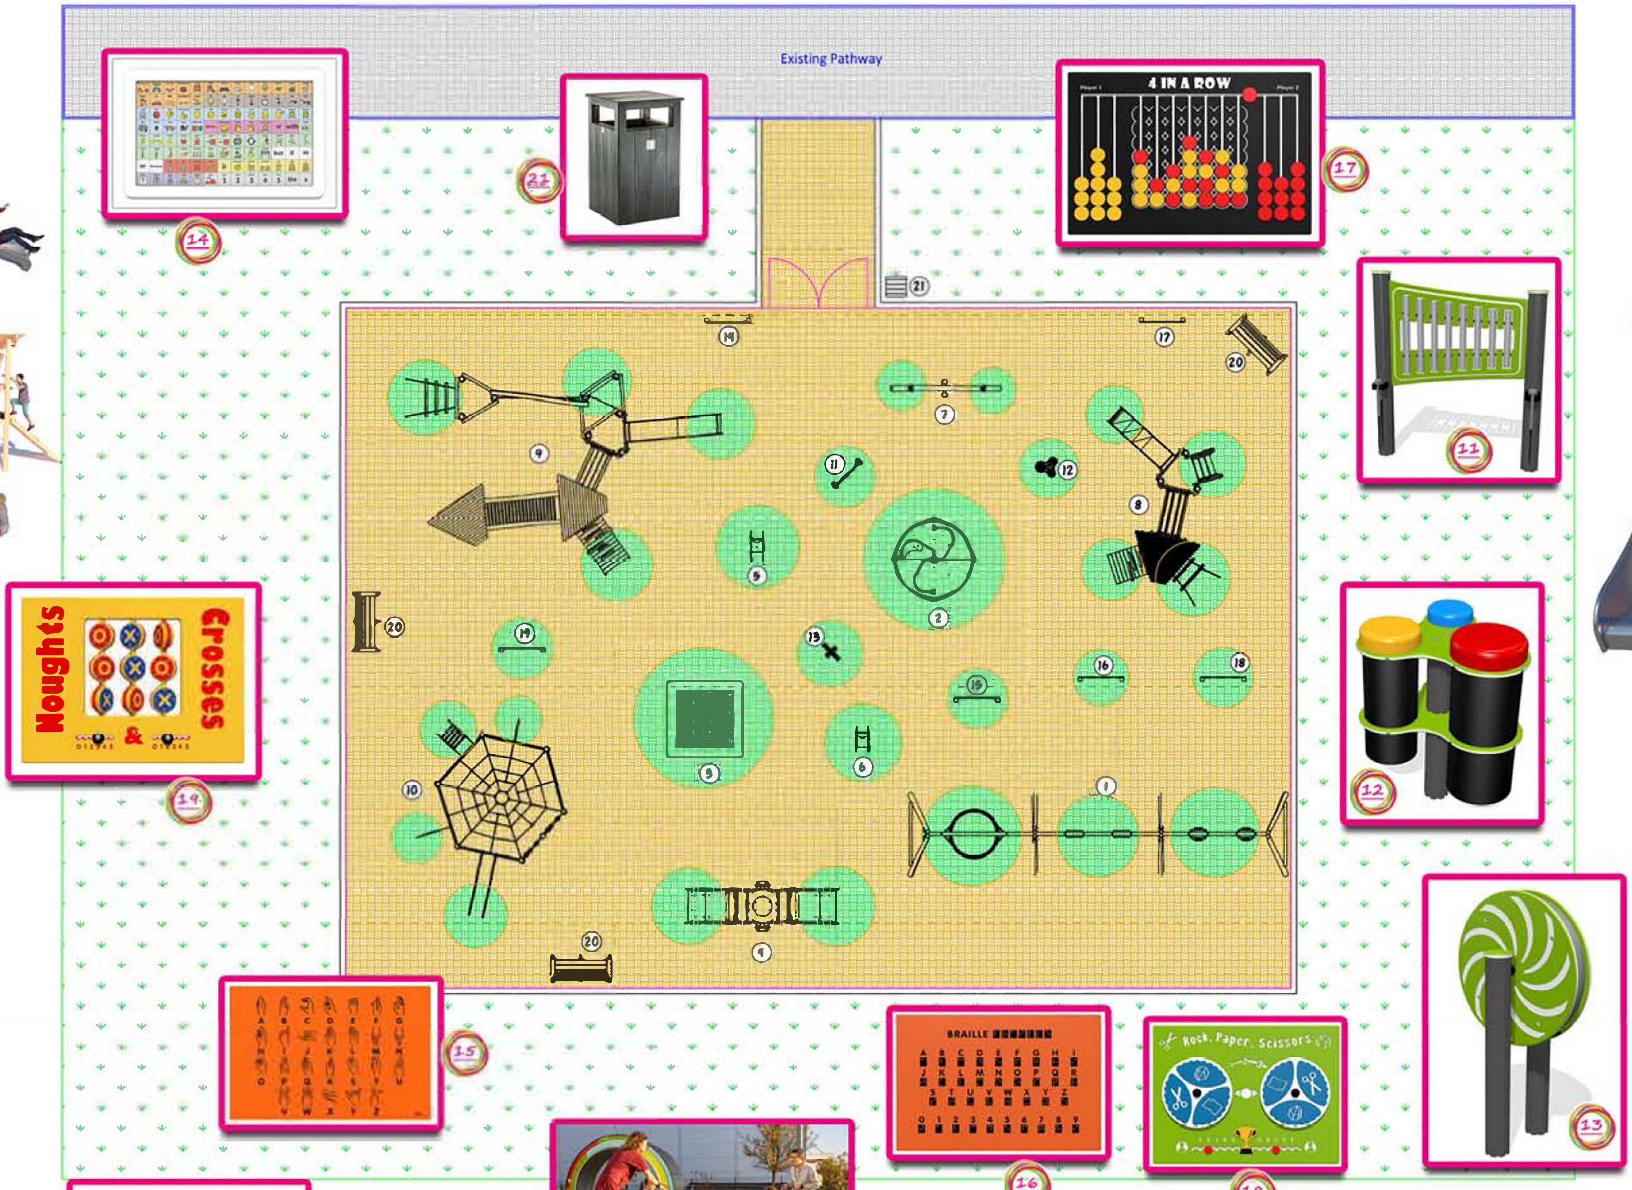

Play Equipment:

1. Proludic J491-Z3 Origin Robinia timber 3 bay swing, one inclusive accessible pod swing with ideal transfer height from wheelchair, large supportive pod seat and rubberised edge bumpers, two standard flat swing seats, one standard toddler cradle seat, one inclusive swing seat with lockable 'roller-coaster' style harness, anti-wrap bearings, 2+ years

2. Proludic J2409 accessible inclusive flush-mounted wheelchair roundabout, with large deck and room for up to two wheelchairs, three large supportive stainless steel handrails and large double seating bench for kids or carers, 2+ years

3. Proludic R34-ETP-500 2m x 2m square wheelchair accessible inclusive in-ground trampoline, 3+ years

4. Proludic J987 wheelchair accessible inclusive 8 person group seesaw, with two fully wheelchair accessible ramps leading to platform suitable for wheelchair, user and carer at each end, four-spring rocking mechanism with motion-dampening, wheel locking mechanism, large supportive handlebars and central standing area for up to four users to share the seesaw experience, 2+ years

5. Proludic J867 Freddie The Frog themed accessible inclusive sit-in spring rocker with supportive side walls, hand & foot rails, 2+ years

6. Proludic J870 Tommy The Tortoise accessible inclusive spring rocker with supportive side walls, hand & foot rails, 2+ years

7. Proludic J4920 Origin Robinia timber four seat seesaw, 3+ years

8. Proludic J4933-Z Origin Robinia timber accessible inclusive multi-activity play unit, 2+ years, including:

Stainless steel slide
Accessible steps onto deck
Inclined log climbing ramp
Inclined rope and log wobbly climber
Straight crawl tunnel between decks
Two deck configuration at 1m high
Roof to deck

9. Proludic J4947V Origin Robinia timber multi-activity play unit, 3+ years, including:

Stainless steel slide
Vertical log climber (high)
Vertical log climber (low)
Inclined timber ramp climber
Inclined wobbly climbing ladder
Rope net climbing / traversing wall between decks
Crawl tunnel between decks
Clatterbridge between decks
Roofs to two decks
Shop front / den area below deck
Steps between decks
Six platform configuration

10. Proludic J4937-Z Origin Robinia timber multi-activity hexagonal climbing structure, 4+ years, including

Stainless steel ribbon slide 1.8m
Stainless steel fireman's pole 1.8m
Wobbly rope and timber rung inclined climber 1.8m
Dual climbing wall with hand & foot grips 1.8m
Stainless steel climbing ladder 1.8m
Wobbly rope pull-up climber with hand & foot grips 1.8m
Hexagonal roof net for climbing, traversing & resting 1.8m

11. Fahr freestanding auditory visual tactile sensory play panel – virtuoso tube chimes, 2+ years

12. Fahr freestanding auditory visual tactile sensory play panel – virtuoso bongo drum tree, 2+ years

13. Fahr freestanding auditory visual tactile sensory play panel – virtuoso shake rattle roll wheel, 2+ years

14. Fahr freestanding visual tactile sensory play panel – large playground communication panel

15. Fahr freestanding visual tactile educational sensory play panel - Irish sign language A-Z alphabet, 2+ years

16. Fahr freestanding visual tactile educational sensory play panel – Braille sign language A-Z alphabet & 1-10 numbers, 2+ years

17. Fahr freestanding visual tactile sensory play panel – giant four in a row game, 2+ years

18. Fahr freestanding visual tactile sensory play panel – giant rock paper scissors game, 2+ years

19. Fahr freestanding visual tactile sensory play panel – giant chunky noughts and crosses game, 2+ years

20. Ecoplastic model 12 sumseat in black recycled plastic with back rest and arm rests x 3nr

21. Ecoplastic model 204 front opening litter bin in black recycled plastic

Play Area:

The play area measures 465 square metres, including the 5m x 3m approach pathway linking to the existing pathway

Safety Surfacing:

Garden Escapes resin-bound rubber mulch surfacing, natural and green coloured mix, is to be installed to the entire play area site and approach pathway as shown.

Surfacing thicknesses will vary to meet the free fall heights requirements of each piece of play equipment, as per current EN1176 & 1177 safety standards.

The colour scheme(s) and/or theme(s) shown on the drawings are for illustration purposes only and can be amended to reflect any desirable colour scheme or theme as required.

Remaining Surfacing:

All remaining areas will remain in their current condition, with any disturbed areas being reinstated on completion.

Fencing:

1.2m high safetop weldmesh fencing, galvanised and powdercoated green, will be installed to the perimeter of the play area as shown.

One double leaf vehicular maintenance gate (one leaf to be a self-closing pedestrian gate for daily use) will be installed as shown, this will be galvanised and powdercoated in a contrasting yellow or red colour to enhance visibility of the ingress and egress points for visually impaired users.

UKAS MANAGEMENT SYSTEMS
0063

INDICATIVE PLAYGROUND

MEATH COUNTY COUNCIL

Ballymahinch